PLAT OF TERRACE = VIEW

AN ADDITION TO THE CITY OF EVANSVILLE, IND.

AS LAID OFF BY THE PROPRIETOR'S THEREOF
ON PART OF THE NORTH EAST QUARTER OF THE SOUTH EAST QUARTER OF SEC. TWENTY ONE (21)
TOWNSHIP SIX (6) SOUTH RANGE TEN (10) WEST AND BOUNDED AS FOLLOWS TO WIT:

COMMENCING AT A POINT IN THE CENTER OF WEINBACH AVE. AT A POINT 1822 20/100 FEET NORTH OF THE SOUTH EAST CORNER OF THE SOUTH EAST QUARTER OF SECTION TWENTY ONE (21) TOWNSHIP SIX (6) SOUTH. RANGE TEN (10) WEST- RUNNING THENCE EAST (566 35/100) FEET, THENCE NORTH (224 24/100) FEET, THENCE SOUTH WESTWARDLY (572 32/100) FEET TO THE CENTER OF WEINBACH AVE. THENCE SOUTH (142) FEET TO THE PLACE OF BEGINNING
THE WIDTHS OF STREETS AND ALLEYS & DIMENSIONS AND NUMBERS OF LOTS ARE AS SHOWN IN PLAT BELOW

APPROVED JULY 6TH 1918
BOARD OF PUBLIC WORKS
Harvey Herndon
John W. Bonk
H C. Weber

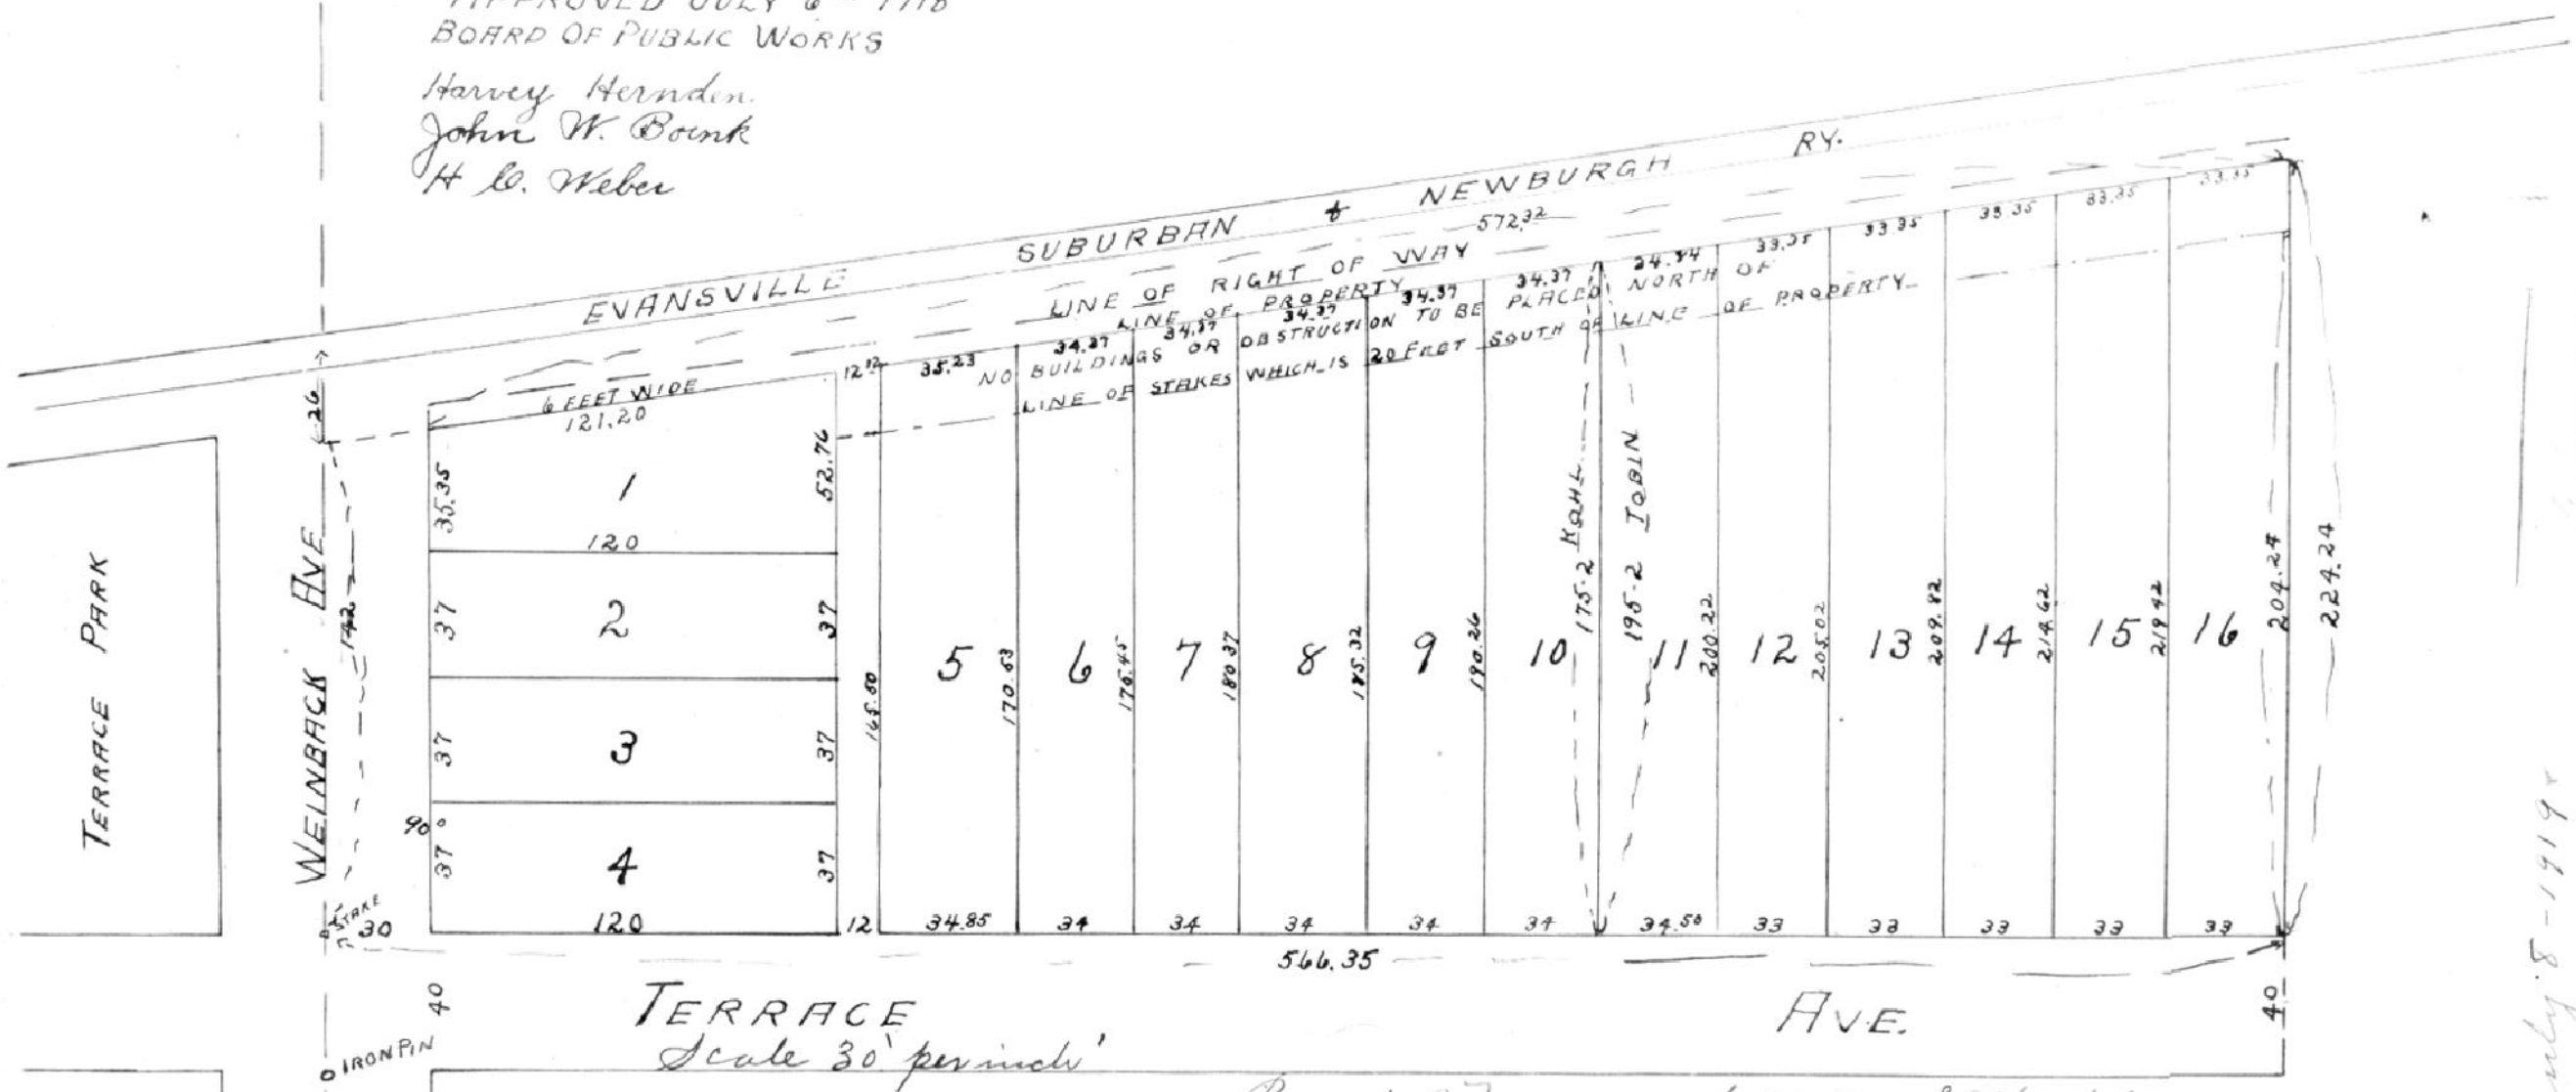

Benoni A. May.
Nora H. May.
Clinton F. Kohl
John J. Tobin.

STATE OF INDIANA } SS
VANDERBURGH COUNTY }
BEFORE ME A NOTARY PUBLIC IN AND FOR SAID COUNTY AND STATE PERSONALLY APPEARED THIS 5TH DAY OF JULY 1918 BENONI A. MAY - NORA H. MAY - CLINTON F. KOHL & JOHN J. TOBIN AND ACKNOWLEDGED THE EXECUTION OF THIS PLAT

MY COMMISSION EXPIRES December 15-1920 Witness my hand and Notarial Seal
Wm P. Miedreich
Notary Public

Jas. D. Saunders
Civil Engineers & Surveyors
1917.

156 New Connected plat &c. Plat see Surveyed A. at Page 11

See Misc. Rec. I Pgs 270
Recorded July 8-1919
Fr. Affidavit
Henry Bankes R.C. 6.