PLAT OF STOLTZ SUBDIVISION OF LOT 31 EWINGS ADD.

AS LAID OUT BY THE PROPRIETORS THEREOF
Clara Stoltz
Maggie Stoltz
Marie C. Stoltz

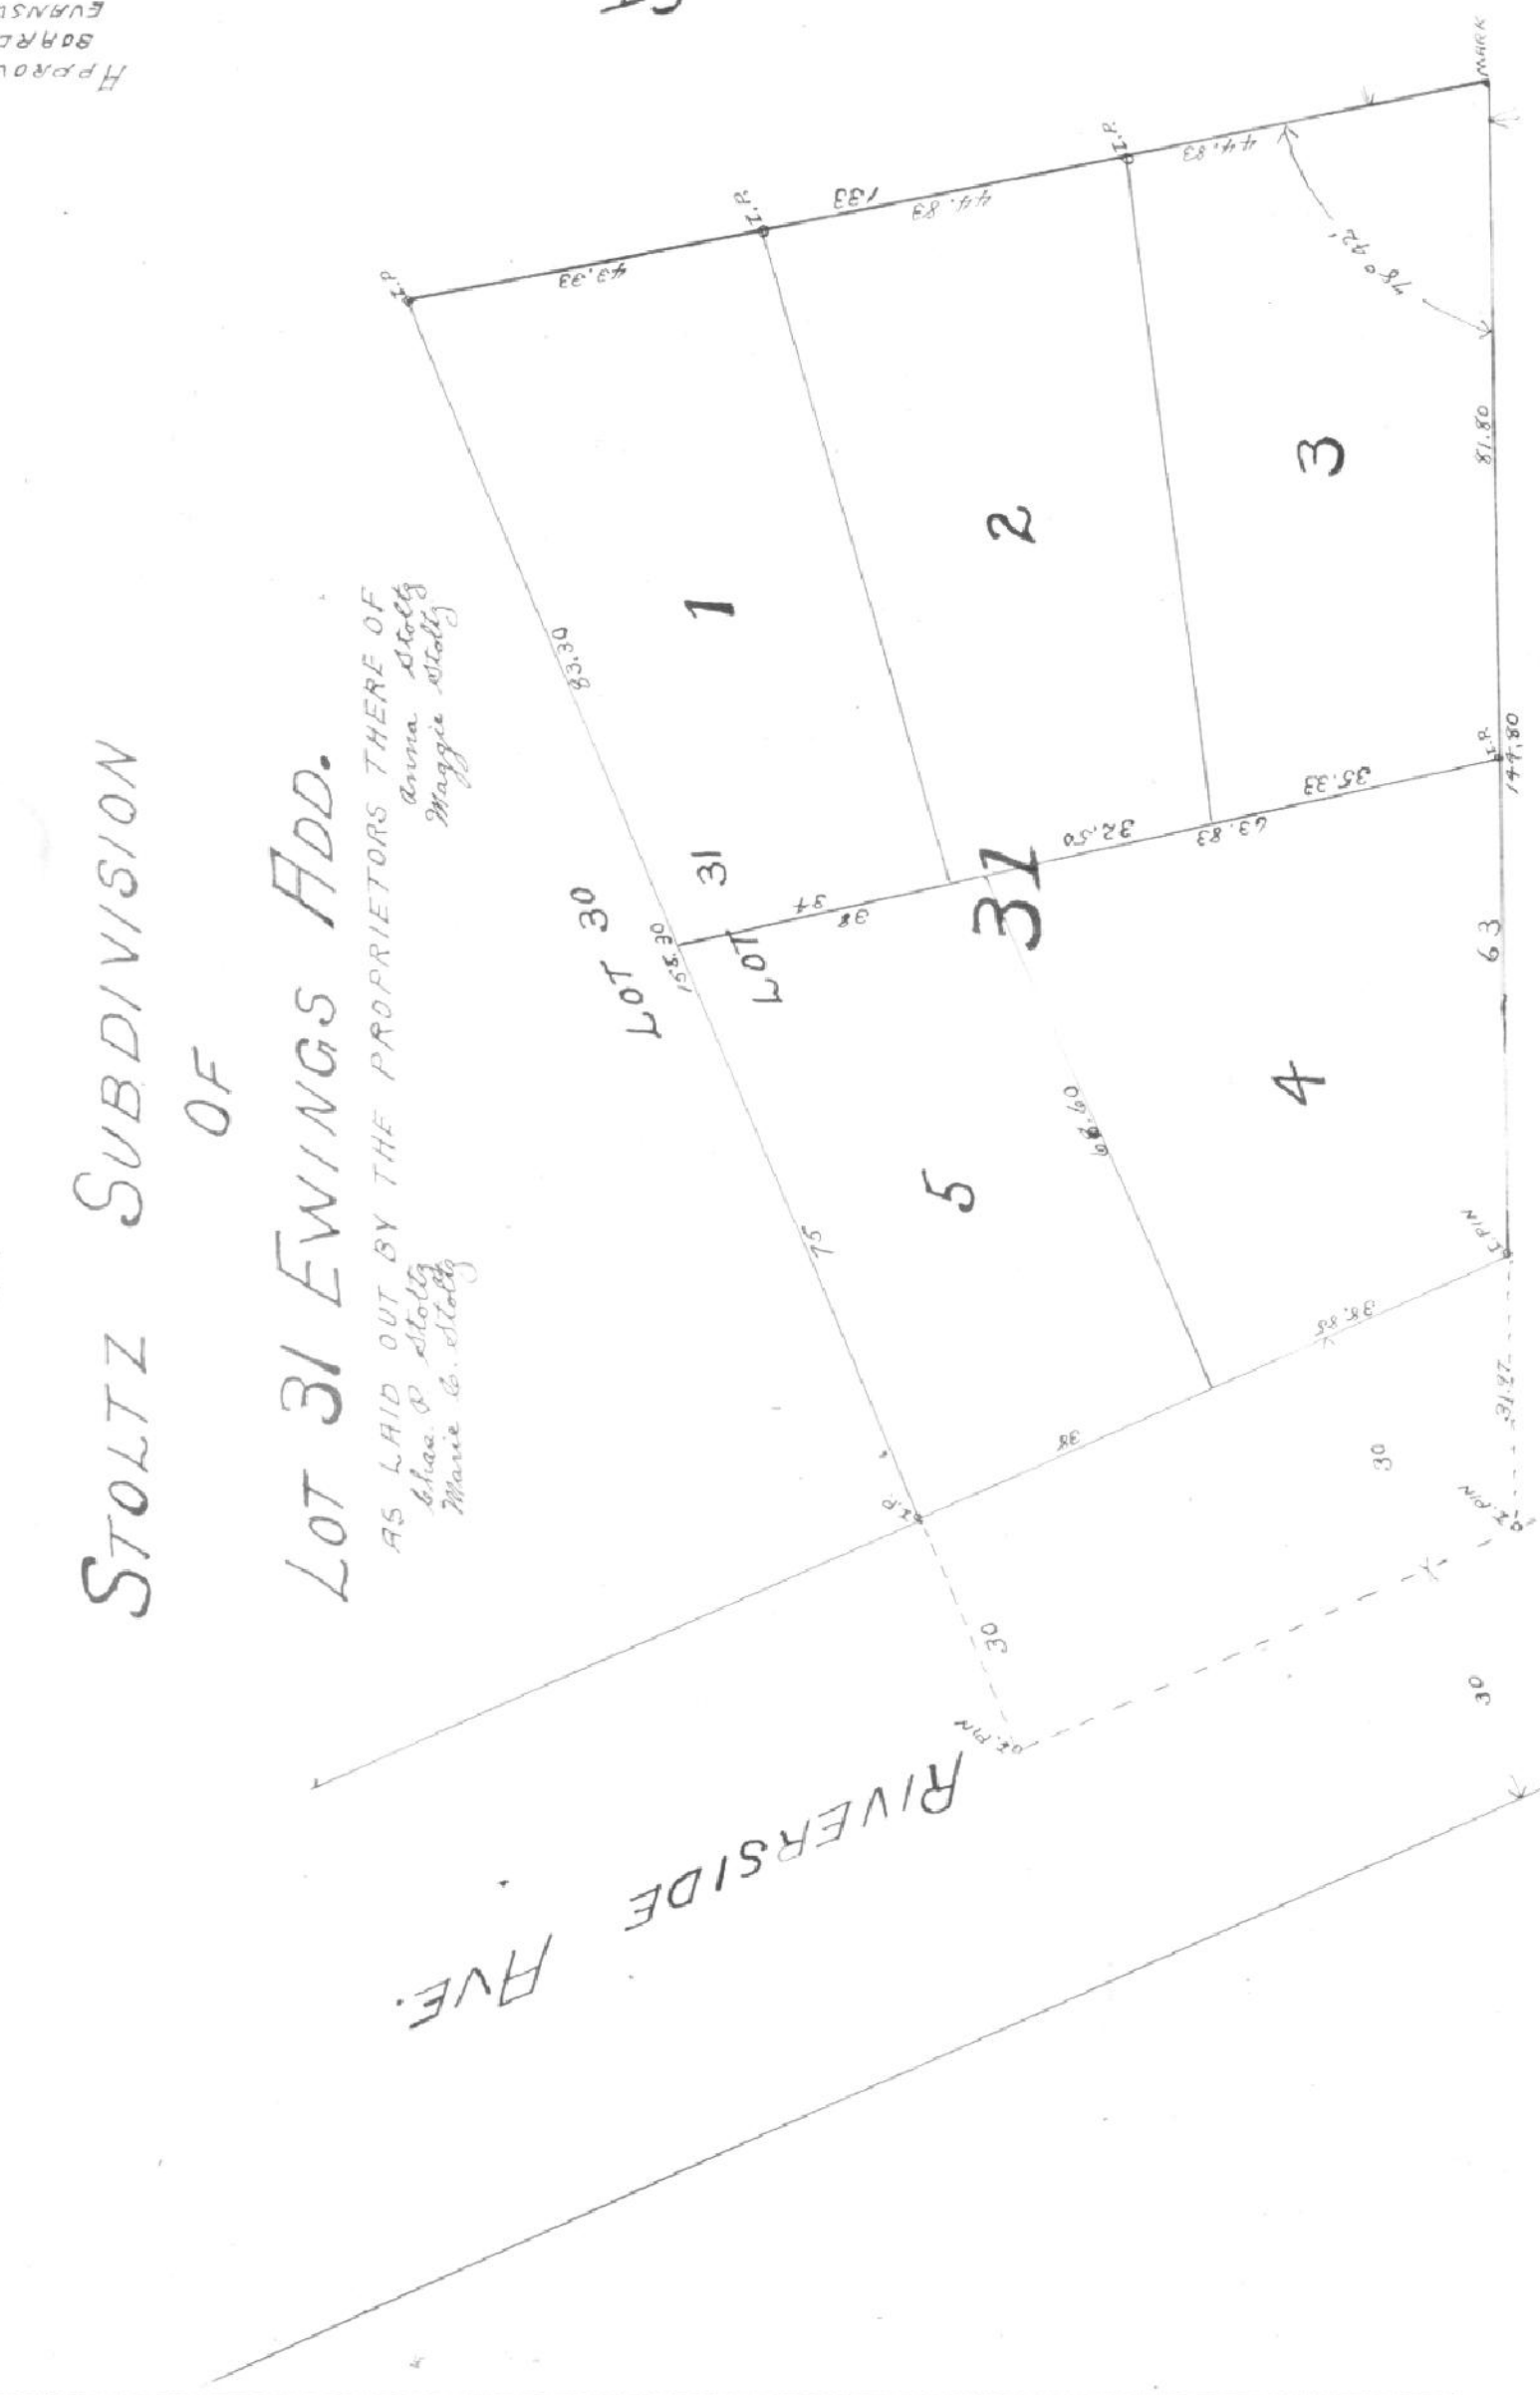

APPROVED AUG 15, 1919
BOARD OF PUBLIC WORKS
EVANSVILLE IND
H. Stoltz
G. W. Bosse
H. L. Oltes

STATE OF INDIANA } SS
VANDERBURGH COUNTY }

BEFORE ME THE UNDERSIGNED A NOTARY PUBLIC IN AND FOR SAID COUNTY AND STATE PERSONALLY APPEARED THE WITHIN NAMED AND ACKNOWLEDGED THE EXECUTION OF THIS PLAT

WITNESS MY HAND AND NOTARIAL SEAL THIS 15th day of August 1919

Elbert A. Bovett
Notary Public

My Commission Expires March 12 1922

For easement Applying to Lot 1, 2, 5, Pt 4
See Deed Drawer 5 card 6982

For easement Applying to Lot Pt 4
See Deed Drawer 5 card 6984

For easement Applying to Lot Pt 4
See Deed Drawer 5 card 6983

For easement Applying to Lot Pt 3
See Deed Drawer 5 card 7140