HOPKINS SUBDIVISION OF A PART OF LOT 6
BABCOCK'S SUBDIVISION OF LOTS 17. 18 AND 19
EWINGS ADDITION TO THE CITY OF EVANSVILLE
AS LAID OUT BY WILLIAM A. HOPKINS AND WOODS REALTY CO.
BY ITS PRESIDENT HARRY WOODS PROPRIETORS THEROF

DECRIBED AND BOUNDED AS FOLLOWS TO WIT: COMMENCING AT A POINT 2 FEET NORTH OF THE SOUTH WEST CORNER OF LOT 6 EXTENDING THENCE NORTH 73 FEET TO THE NORTH WEST CORNER OF SAID LOT WHICH IS THE INTERSECTION OF THE EAST LINE OF RIVERSIDE AVE WITH THE SOUTH LINE OF ADAMS AVE. THENCE EAST ON SAID SOUTH LINE OF ADAMS AVE. 165 46/100 FEET TO THE NORTH EAST CORNER OF LOT 6 THENCE IN A SOUTHERLY DIRECTION ALONG THE WEST OF AN ALLEY 61 90/100 FEET TO A POINT 2 FEET NORTH OF THE SOUTH EAST CORNER OF LOT 6 THENCE WESTWARDLY 161 11/100 FEET TO THE PLACE OF BEGINNING
DIMENSIONS OF LOTS AND NUMBERS THERE OF AS SHOWN ON PLAT BELOW

APPROVED
MAY-28-1920
BOARD OF PUBLIC WORKS
EVANSVILLE, IND.
H. Herndon
J. W Boink
H. L. Weber

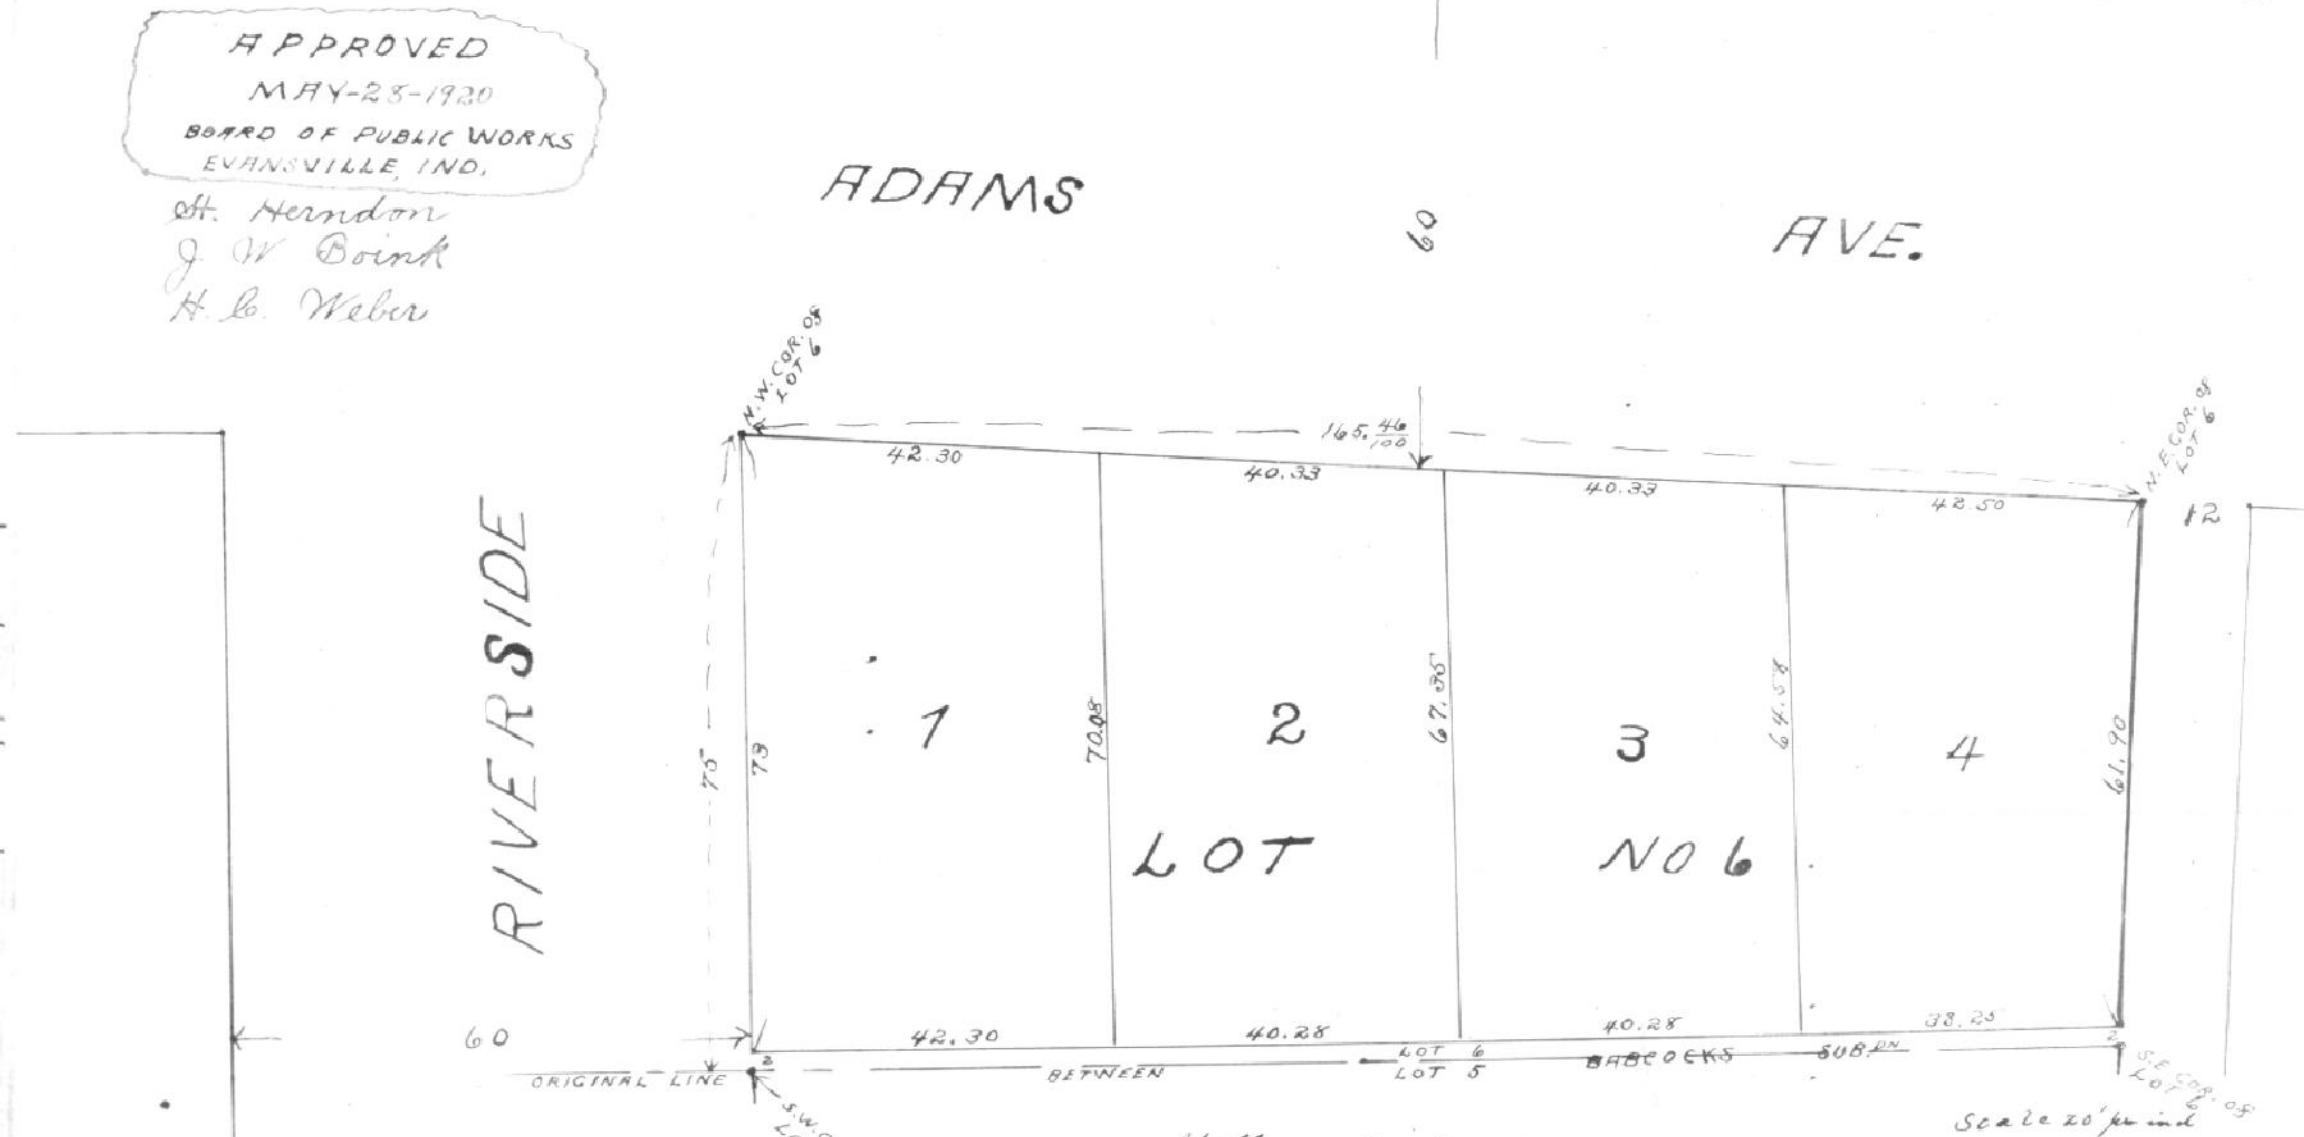

Scale 20' per inch
M. S. Saunders C.E. Surveyor

William A. Hopkins
Woods Realty Co by Harry E. Woods President

STATE of INDIANA
VANDERBURGH COUNTY } S.S.

BEFORE ME THE UNDERSIGNED A NOTARY PUBLIC IN AND FOR SAID COUNTY AND STATE PERSONALLY APPEARED THE WITHIN NAMED WILLIAM A. HOPKINS AND WOODS REALTY CO. BY HARRY E. WOODS PRESIDENT PROPRIETORS THERE OF AND AS SUCH ACKNOWLEDGED THE EXECUTION OF THIS PLAT

WITNESS MY HAND AND NOTARIAL SEAL
THIS 27 DAY OF MAY 1920

Seal.

Sebastian Henrich
NOTARY PUBLIC

Recorded
June 4th 1920
Henry Barker R. & C.