
PLAT OF NELSON'S SUBDN

OF LOT 8 & 9 BLOCK 7
ELLIOT'S ENL'GT.
AN ADDITION TO THE
CITY OF EVANSVILLE INDIANA
AS LAID OUT BY THE PROPRIETOR THEREOF ON BLOCK 7 ELLIOT'S ENL'GT.

Etta M. Nelson PROPRIETOR

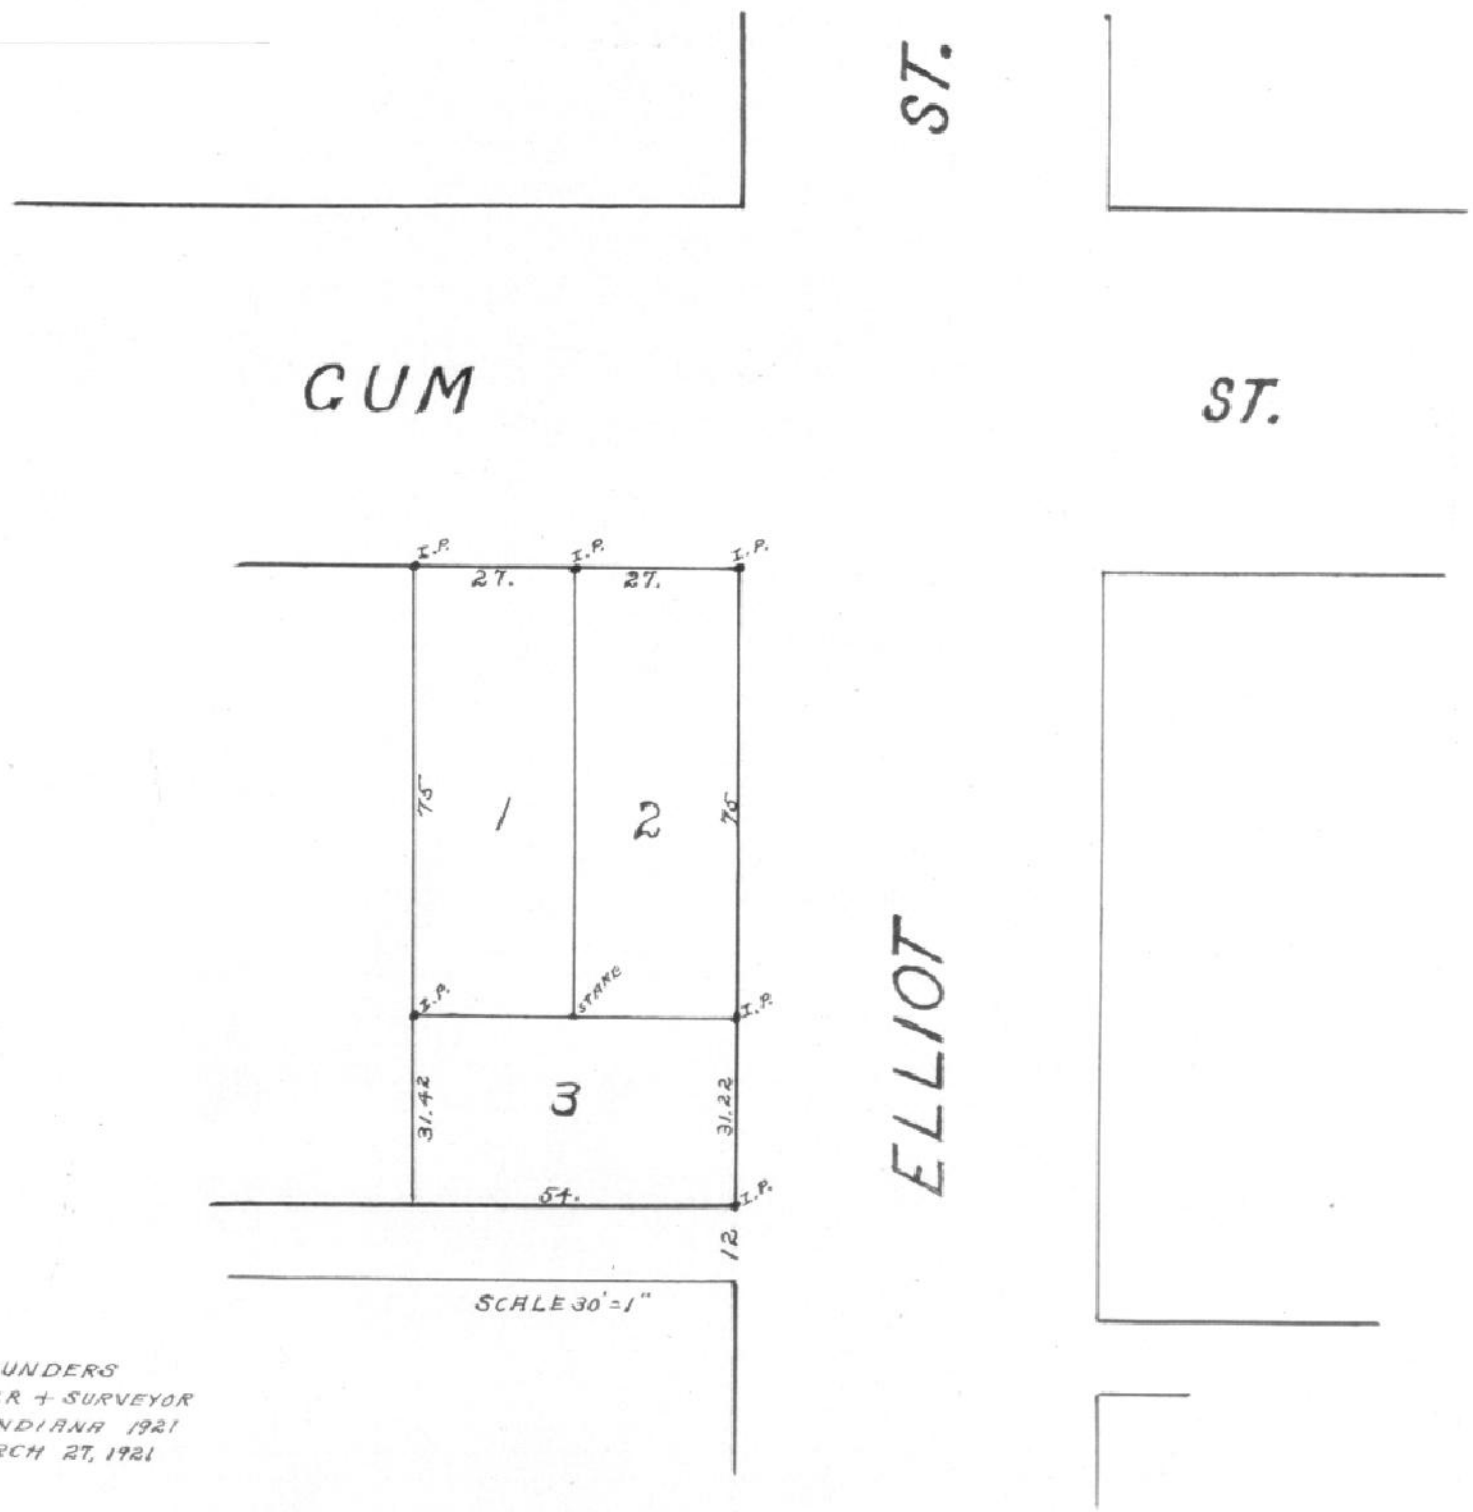

M. S. SAUNDERS
CIVIL ENGINEER + SURVEYOR
EVANSVILLE INDIANA 1921
SURVEY MARCH 27, 1921

BEFORE ME THE UNDERSIGNED A NOTARY PUBLIC IN AND FOR SAID COUNTY AND STATE PERSONALLY APPEARED THE WITHIN NAMED ETTA M. NELSON AND ACKNOWLEDGED THE EXECUTION OF THIS PLAT MARCH 28, 1921

Seal

W. F. WUNDERLICH N.P.
MY COMMISSION EXPIRES SEPT. 30, 1922

APPROVED MARCH 28, 1921
H. Herndon
J. W. Boink
H. C. Weber
BOARD OF PUBLIC WORKS

Recorded
March 28- 1921
Henry Barker R. & C