INGLE PLACE

AS LAID OUT BY THE WERNER REALTY CO. BEING A PART OF LOT 8 OF IGLEHEART SUBDIVISION OF THE NORTH WEST QUARTER OF SECTION 26 TOWNSHIP 6 SOUTH OF RANGE 11 WEST DESCRIBED AS FOLLOWS:

COMMENCING AT A POINT AT THE NORTH WEST CORNER OF SAID LOT 8. THENCE EAST 450.6 FEET THENCE SOUTH 639 FEET THENCE WEST 450.4 FEET THENCE NORTH 639 FEET TO THE PLACE OF BEGINNING

N
W E
S

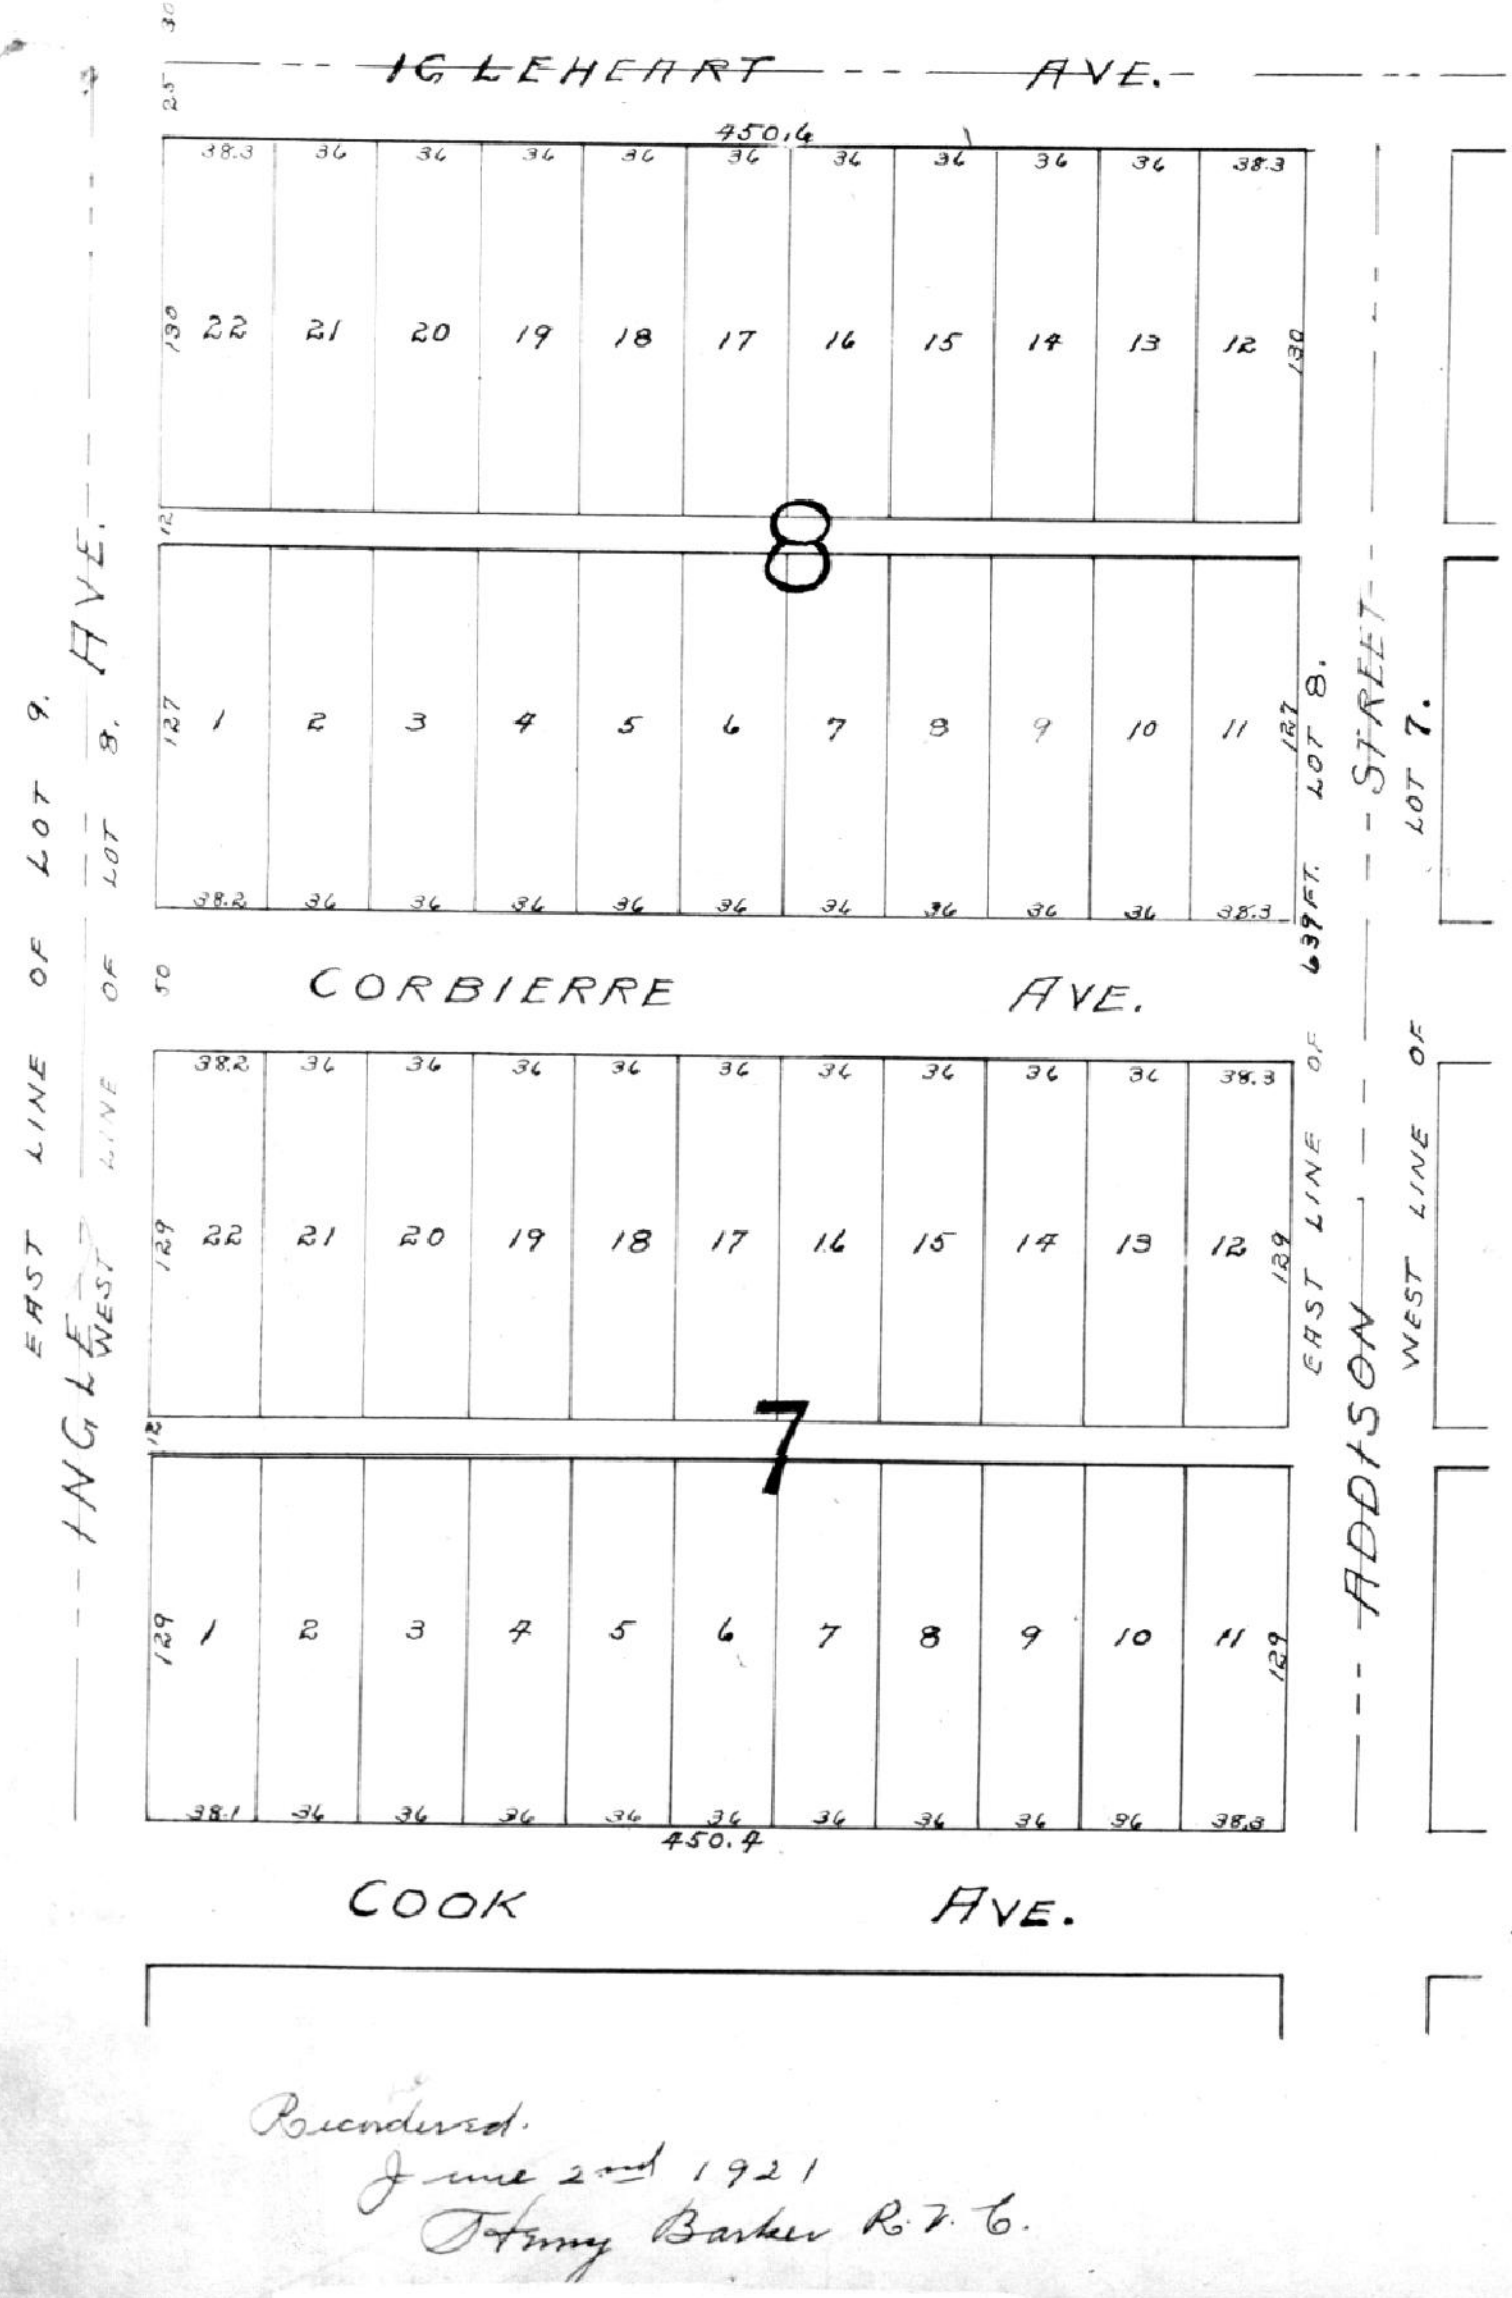

WE HEREBY ACKNOWLEDGE THE EXECUTION OF THE ANNEXED PLAT, THE LOTS, STREETS, AND ALLEYS, TO BE THE DIMENSIONS AS SHOWN ON PLAT

WERNER REALTY COMPANY

By Grace K Werner
President

Attest C. F. Werner Secy.

STATE OF INDIANA
VANDERBURGH COUNTY } SS: BEFORE ME THE UNDERSIGNED A NOTARY PUBLIC IN AND FOR SAID COUNTY AND STATE THIS 27th DAY OF APRIL CAME THE WERNER REALTY COMPANY BY GRACE K. WERNER ITS. PRESIDENT AND CHAS. F. WERNER ITS, SECRETARY AND ACKNOWLEDGE THE EXECUTION OF THIS PLOT

WITNESS MY HAND AND NOTARIAL SEAL THIS 27 DAY OF April 1921
L. C. Rauscher
MY COMMISSION EXPIRES
Seal Feb. 18th 1925

APPROVED MAY 6 1924

BOARD OF PUBLIC WORKS
H Herndon
J. W. Boink
H. C. Weber

Recorded.
June 2nd 1921
Jenny Barker R. T. C.