KORFF'S

SUBDIVISION

OF LOTS 12, 13, 14, 15, & No 16 BLOCK 2.

VANDERBURGH ADDITION

AS LAID OUT BY THE PROPRIETORS THEREOF SIZES AND NUMBERS OF LOTS WITH OF STREETS AND ALLEYS ARE AS SHOW ON PLAT

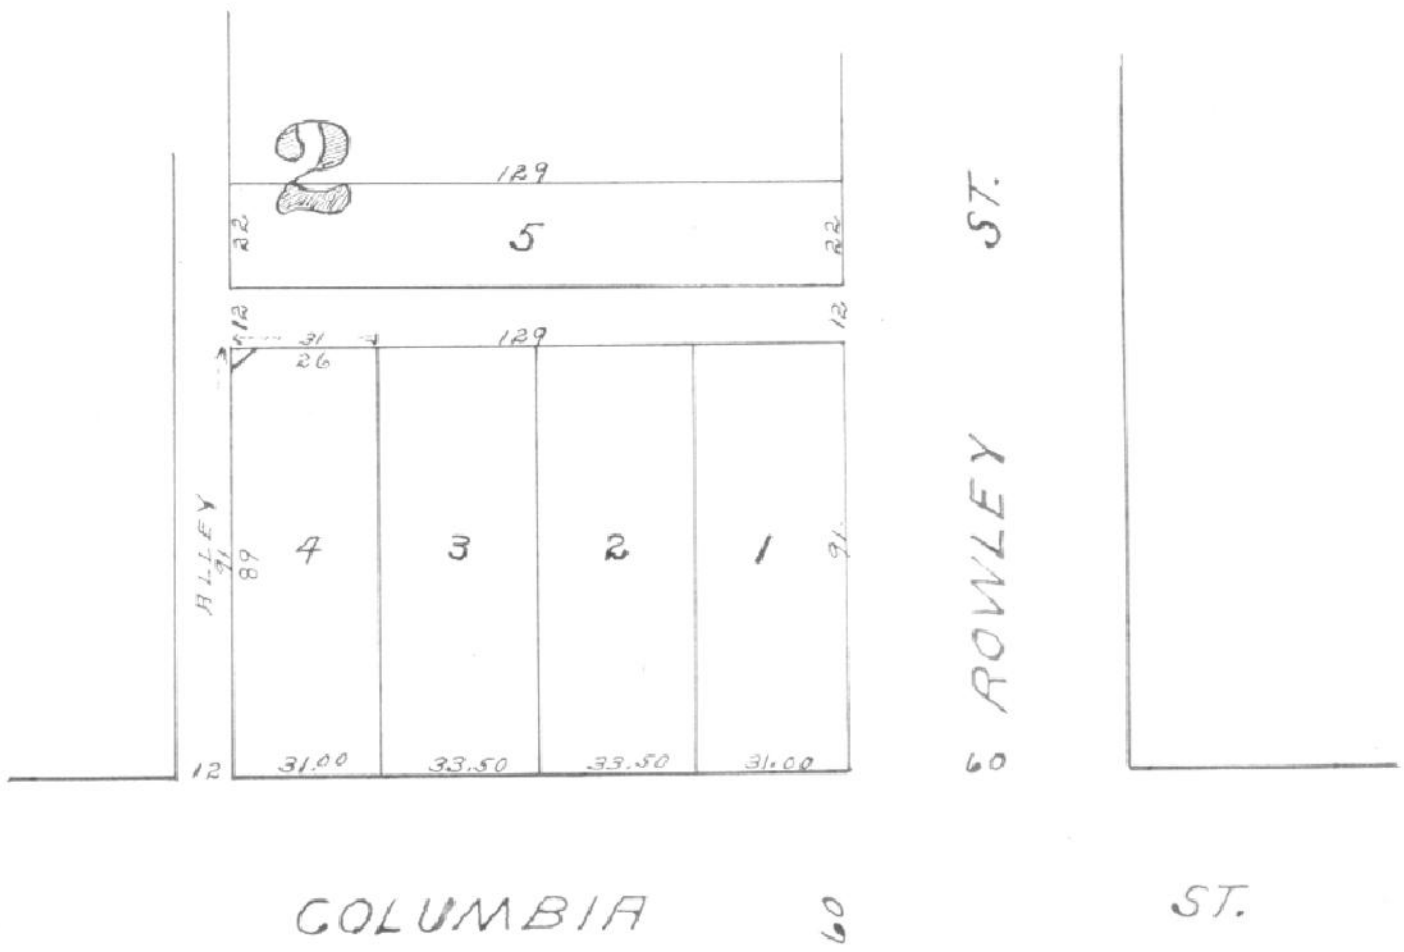

STATE OF INDIANA } SS
VANDERBURGH CO. }

BEFORE ME THE UNDERSIGNED A NOTARY PUBLIC IN AND FOR SAID COUNTY AND STATE PERSONALLY APPEARED THE WITHIN NAMED HENRY KORFF SR. AND CARRIE KORFF PROPRIETORS THEREOF AND ACKNOWLEDGED THE EXECUTION OF THIS PLAT

WITNESS MY HAND AND NOTORIAL SEAL THIS 11 DAY OF JULY 1921

B. H. Bartlett

MY COMMISION EXPIRES SEPT. 8. 1924

Henry Korff Sr.
Carrie Korff

BOARD OF PUBLIC WORKS
APPROVED JULY 11. 1921

Harvey Herndon
John W. Boind

Recorded July 11- 1921
Henry Barker R. V. C.