BOSECKER'S SUBDIVISION
OF PART OF LOT 14 AND 15 EMBREES SUB DIVISION IN SEC. 27 TOWNSHIP 6 SOUTH OF RANGE 11 WEST DESCRIBED AS FOLLOWS

COMMENCING ON THE SOUTH LINE OF SAID LOT NUMBER FOURTEEN (14) AT A POINT ONE HUNDRED AND FORTY FOUR $\frac{95}{100}$ FEET EAST OF THE SOUTH WEST CORNER OF SAID LOT AND RUNNING THENCE NORTH ONE HUNDRED AND NINETY NINE (199) FEET THENCE EAST 917 $\frac{28}{100}$ FEET TO THE MIDDLE OF A PUBLIC ROAD THENCE SOUTH EAST ALONG SAID ROAD TO THE SOUTH LINE OF SAID LOT 15 THENCE WEST 419 $\frac{23}{100}$ FEET TO THE PLACE OF BEGINNING

Henry T. Bosecker

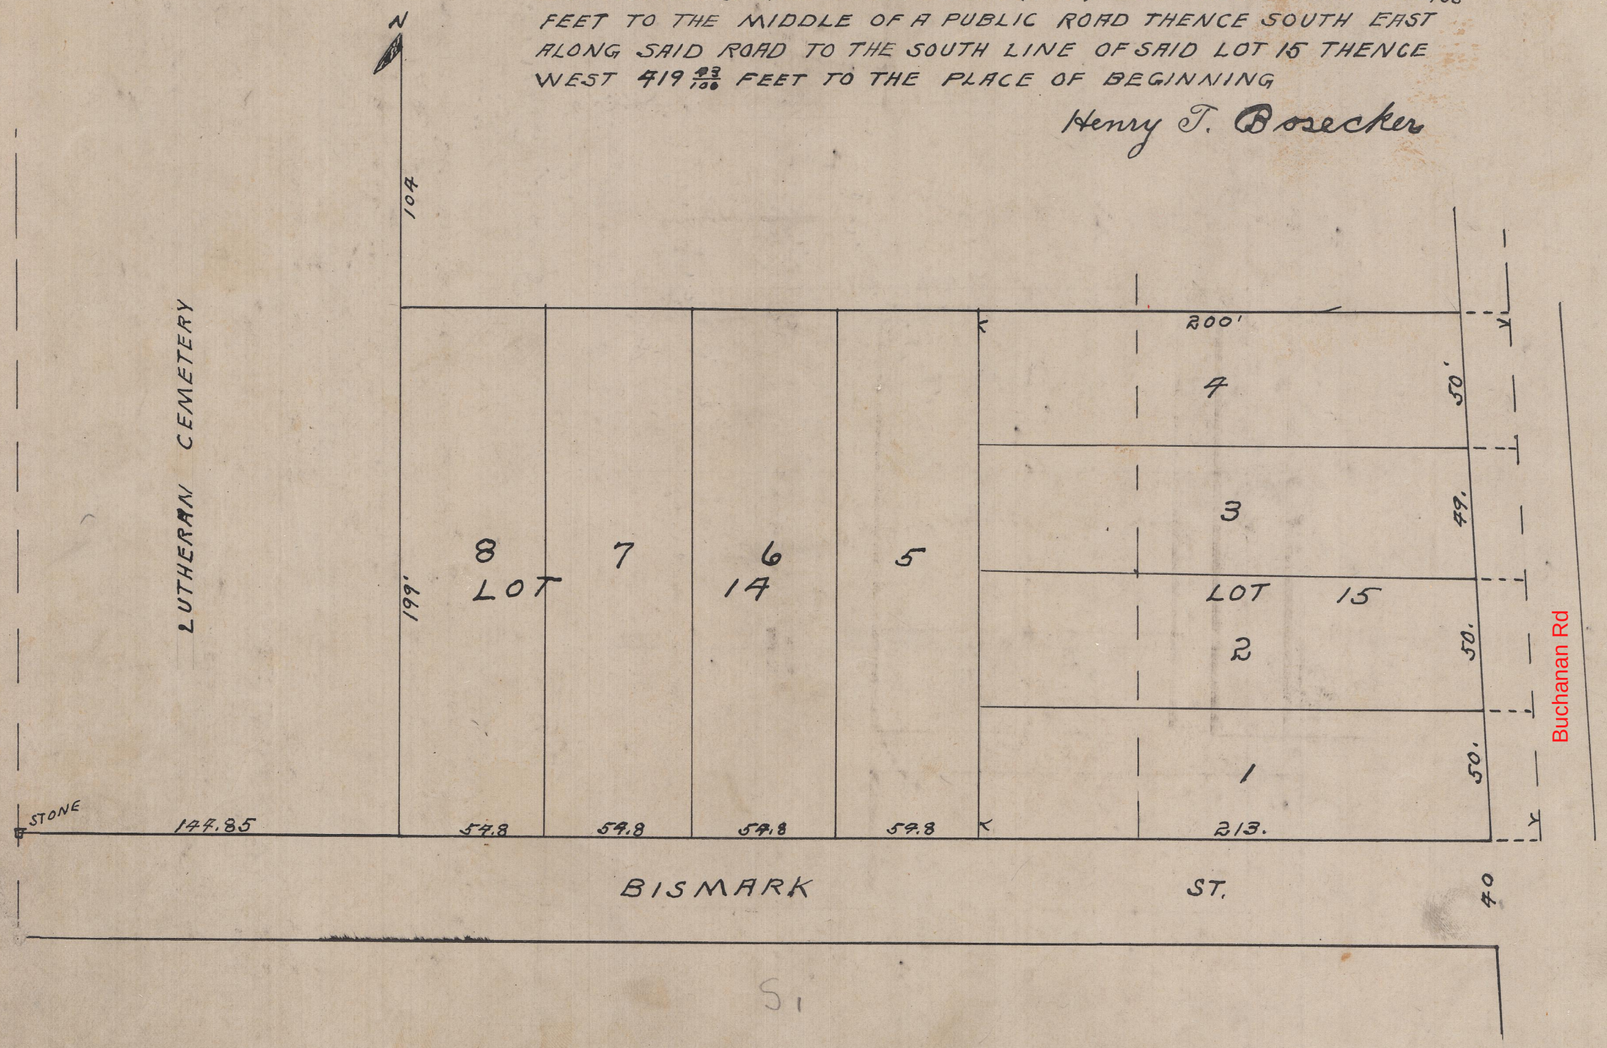

STATE OF INDIANA } SS
VANDERBURGH CO. }

BEFORE ME THE UNDERSIGNED A NOTARY PUBLIC IN AND FOR THE AFORE SAID COUNTY AND STATE THIS 16 DAY OF JULY 1921 PERSONALLY APPEARED HENRY T. BOSECKER AND ACKNOWLEDGED THE EXECUTION OF THE AFORE SAID PLAT

WITNESS MY HAND A NOTORIAL SEAL THIS 16 DAY OF JULY 1921

MY COMMISSION EXPIRES Mar. 29 1924

Seal

Theo. S. Henrich
Notary Public

APPROVED JULY 18 1921
H. Herndon
J. W. Boink
BOARD OF PUBLIC WORKS

Recorded July 15-1921
Henry Barker R. C.

175