
SUB DIVISION OF SOUTH PART OF BLOCK 3 BUENTE PLACE

DESCRIBED AS FOLLOWS COMMENCING AT AN IRON PIN AT THE NORTH EAST CORNER OF SAID HALF BLOCK 3 RUNNING THENCE SOUTH 141.67 FEET THENCE WEST 277 FEET THENCE NORTH 166 FEET THENCE EAST 276 FEET TO THE PLACE OF BEGINNING, AS SHOWN ON PLAT

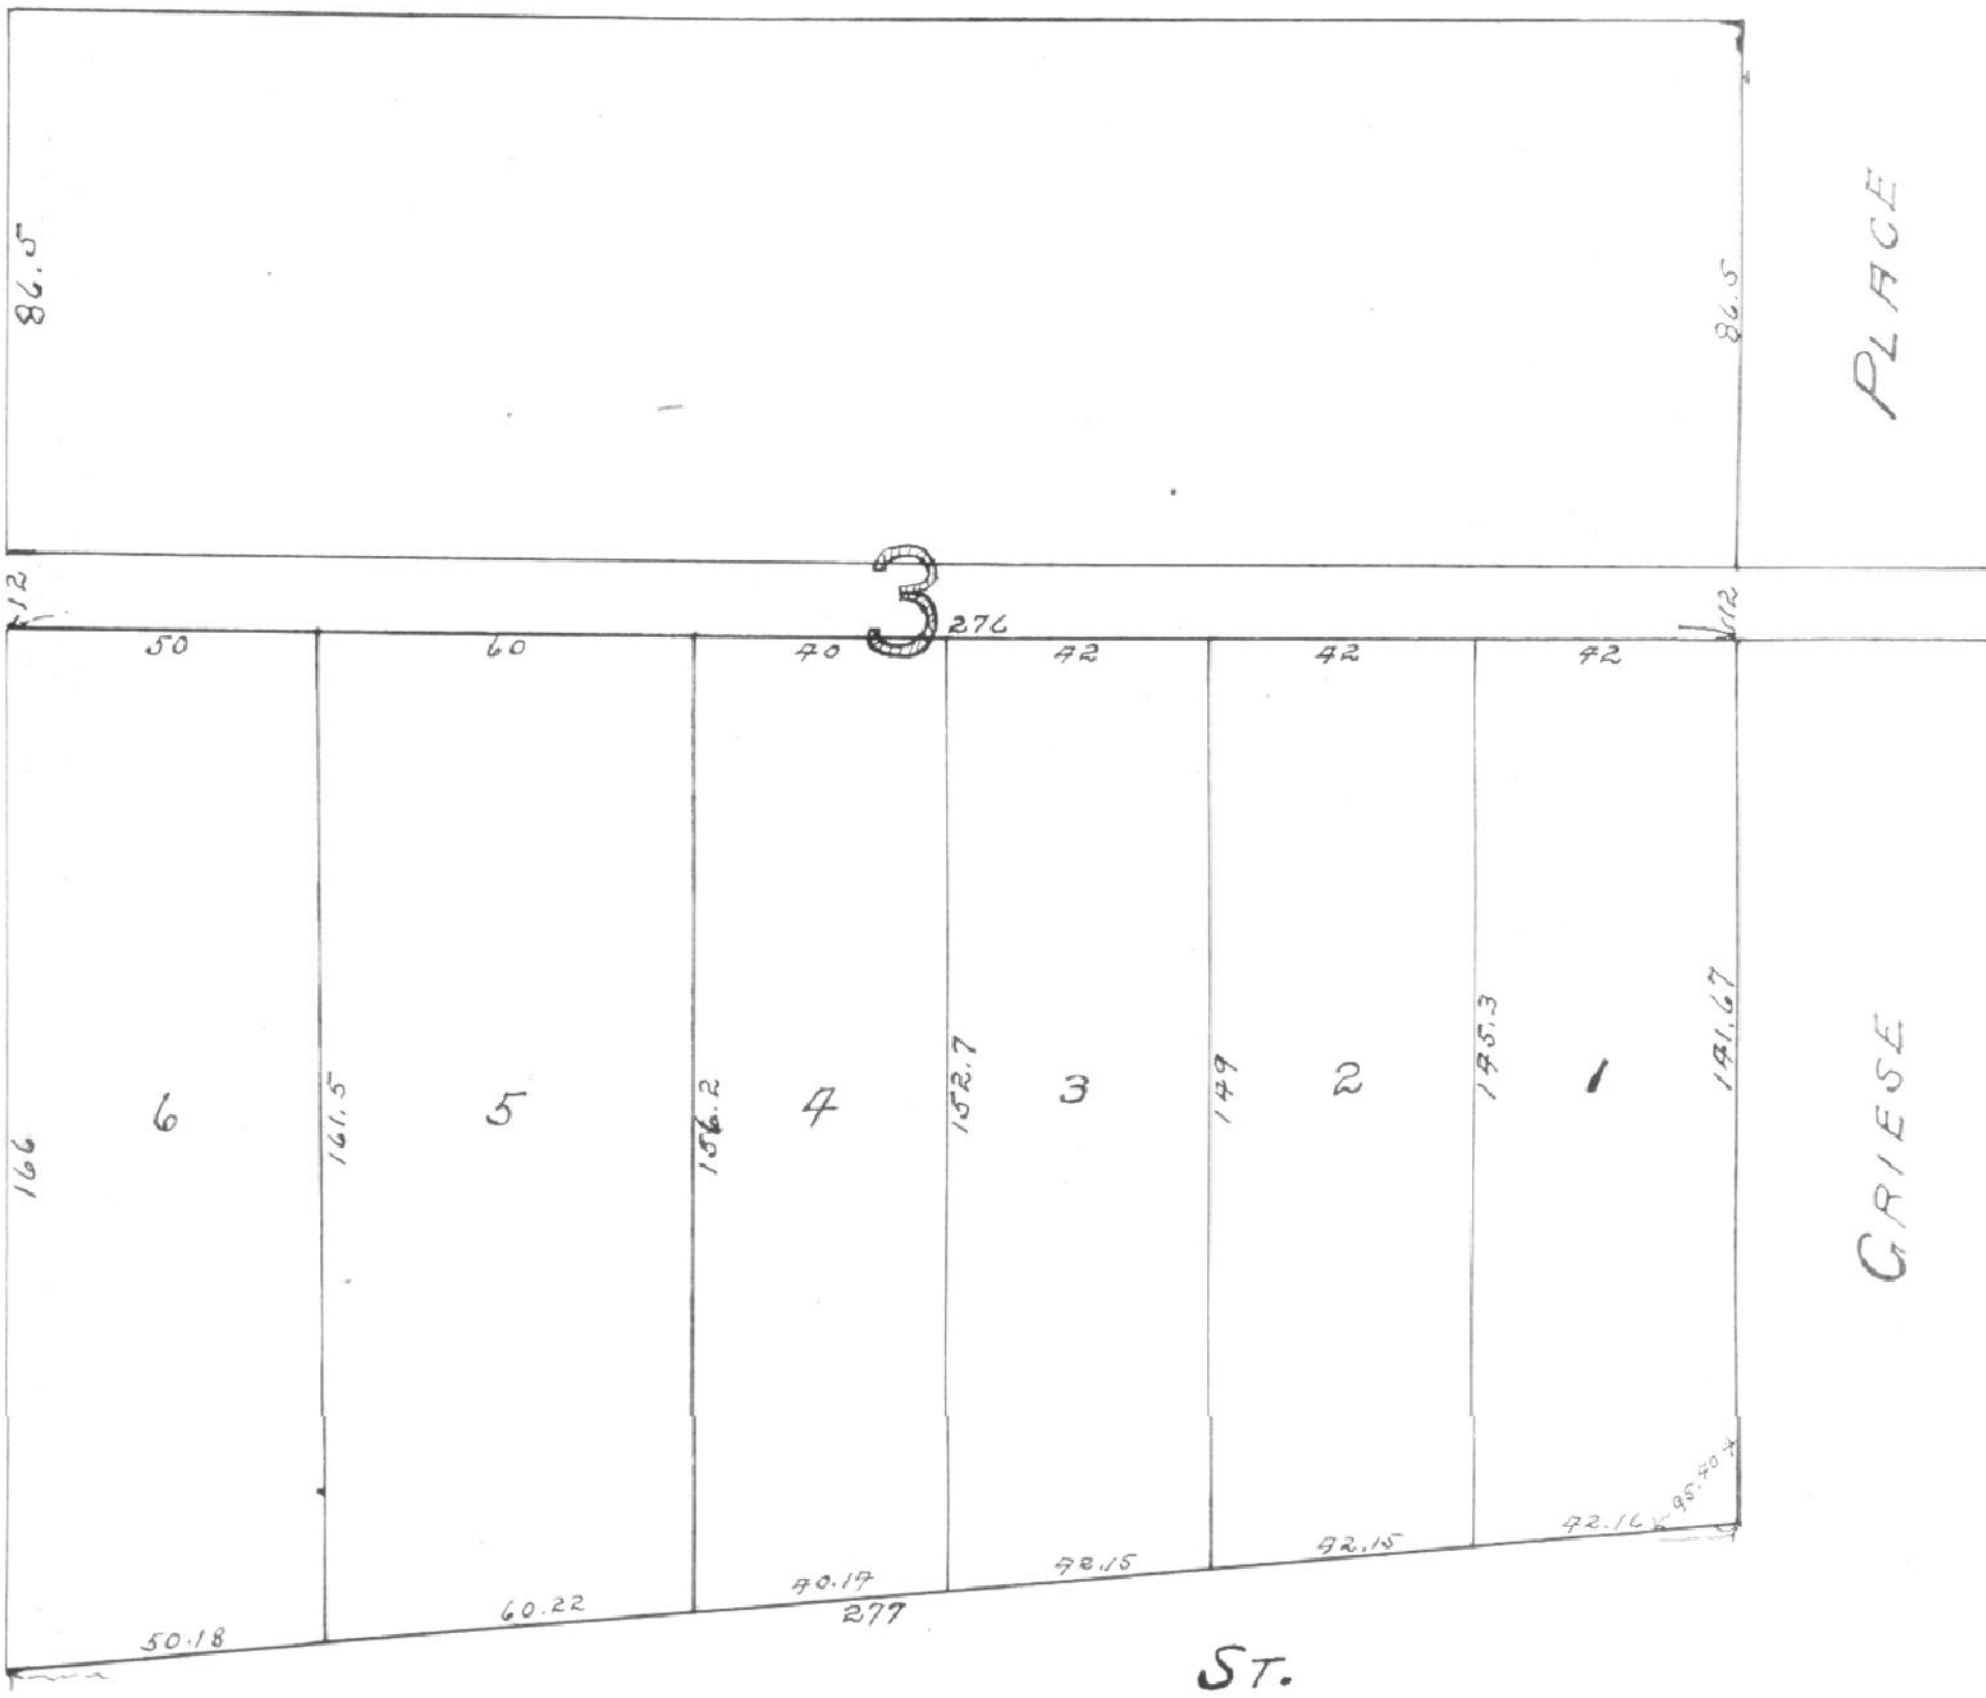

George F. Buente

STATE OF INDIANA } S.S.
VANDERBURGH CO. }

BEFORE ME THE UNDERSIGNED A NOTARY PUBLIC IN AND FOR THE AFORE SAID COUNTY AND STATE THIS 18 DAY OF JULY PERSONALLY APPEARED GEORGE F. BUENTE AND ACKNOWLEDGE THE EXECUTION OF THE ABOVE PLAT

MY COMMISSION EXPIRES April 12. 1924

Wm Moss Notary Seal

APPROVED
JULY-22-1921
BOARD OF PUBLIC WORKS
H. Herndon
J. W. Boink

Recorded July 17th 1921
Henry Barker Rec. C.