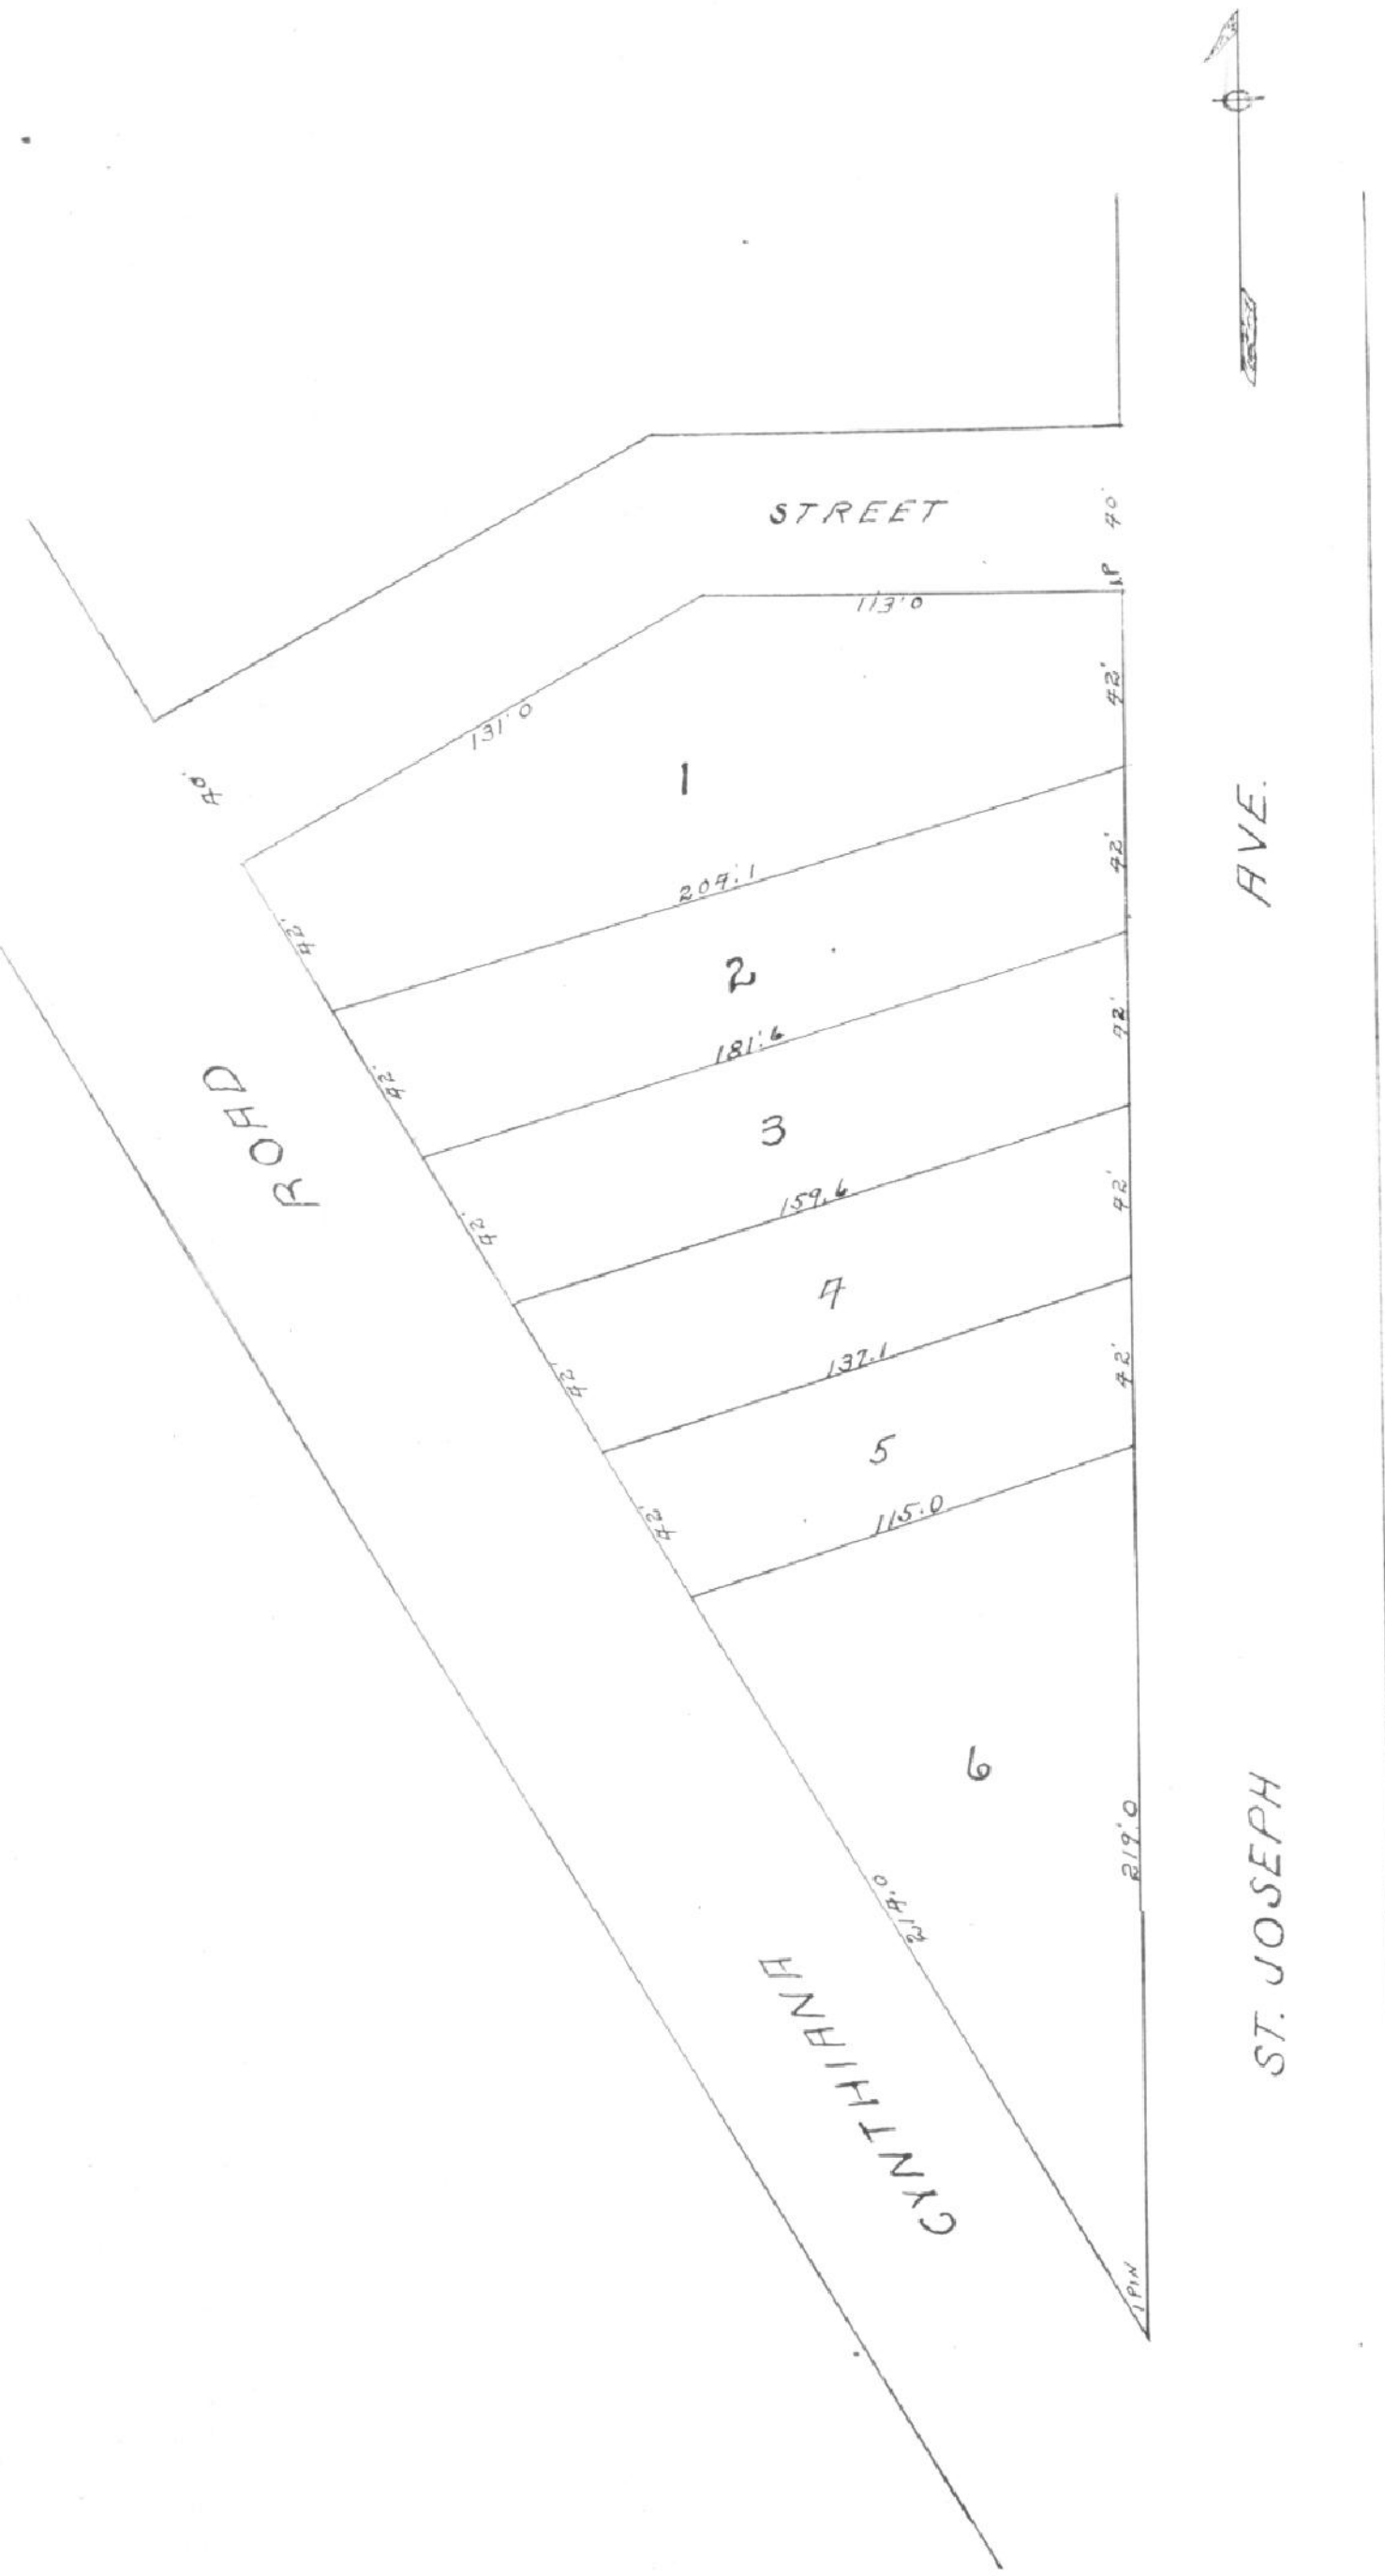

CARL'S
SUBDIVISION
OF BLOCK ONE
OAKHURST PLACE
AN ADDITION TO THE CITY OF EVANSVILLE, INDIANA LAID OUT BY HENRY W. CARL

STATE OF INDIANA } SS
VANDERBURGH COUNTY } SS

BEFORE ME THE UNDERSIGNED A MEMBER OF THE 72ND GENERAL ASSEMBLY OF THE STATE OF INDIANA, PERSONALLY APPEARED THE ABOVE NAMED HENRY W. CARL. (OWNER) AND ACKNOWLEDGED THE EXECUTION OF THIS PLAT

WITNESS MY HAND AND OFFICIAL SEAL THIS 11TH DAY OF AUGUST, 1921

(Seal) Henry W. Kamman
MEMBER OF THE 72nd GENERAL ASSEMBLY OF THE STATE OF INDIANA ELECTED NOVEMBER 2, 1920

H. Herndon

J. W. Boink

Recorded Aug 22nd 1921
Henry B Barber R. V. C.

For easement Applying to Lot Pt 6
See Deed Drawer 7 card 8517