4

H I L L

AND 5 OF THE REPLAT

LF OF THE SOUTH EAST QUARTER OF THE
NGE 11, WEST; DESCRIBED AS FOLLOW TO-WIT;
UTH EAST QUARTER OF THE SOUTH WEST
NNING THENCE SOUTH, SIX HUNDRED
ENCE EAST ALONG THE CENTER OF FRANKLIN
45 (993 68/100) FEET TO THE WEST LINE OF
HREEDER AVENUE, SIX HUNDRED SEVENTY
NE OF THE SOUTH EAST QUARTER OF THE
ONG SAID NORTH LINE NINE HUNDRED

NS OF LOTS AND NUMBERS OF LOTS

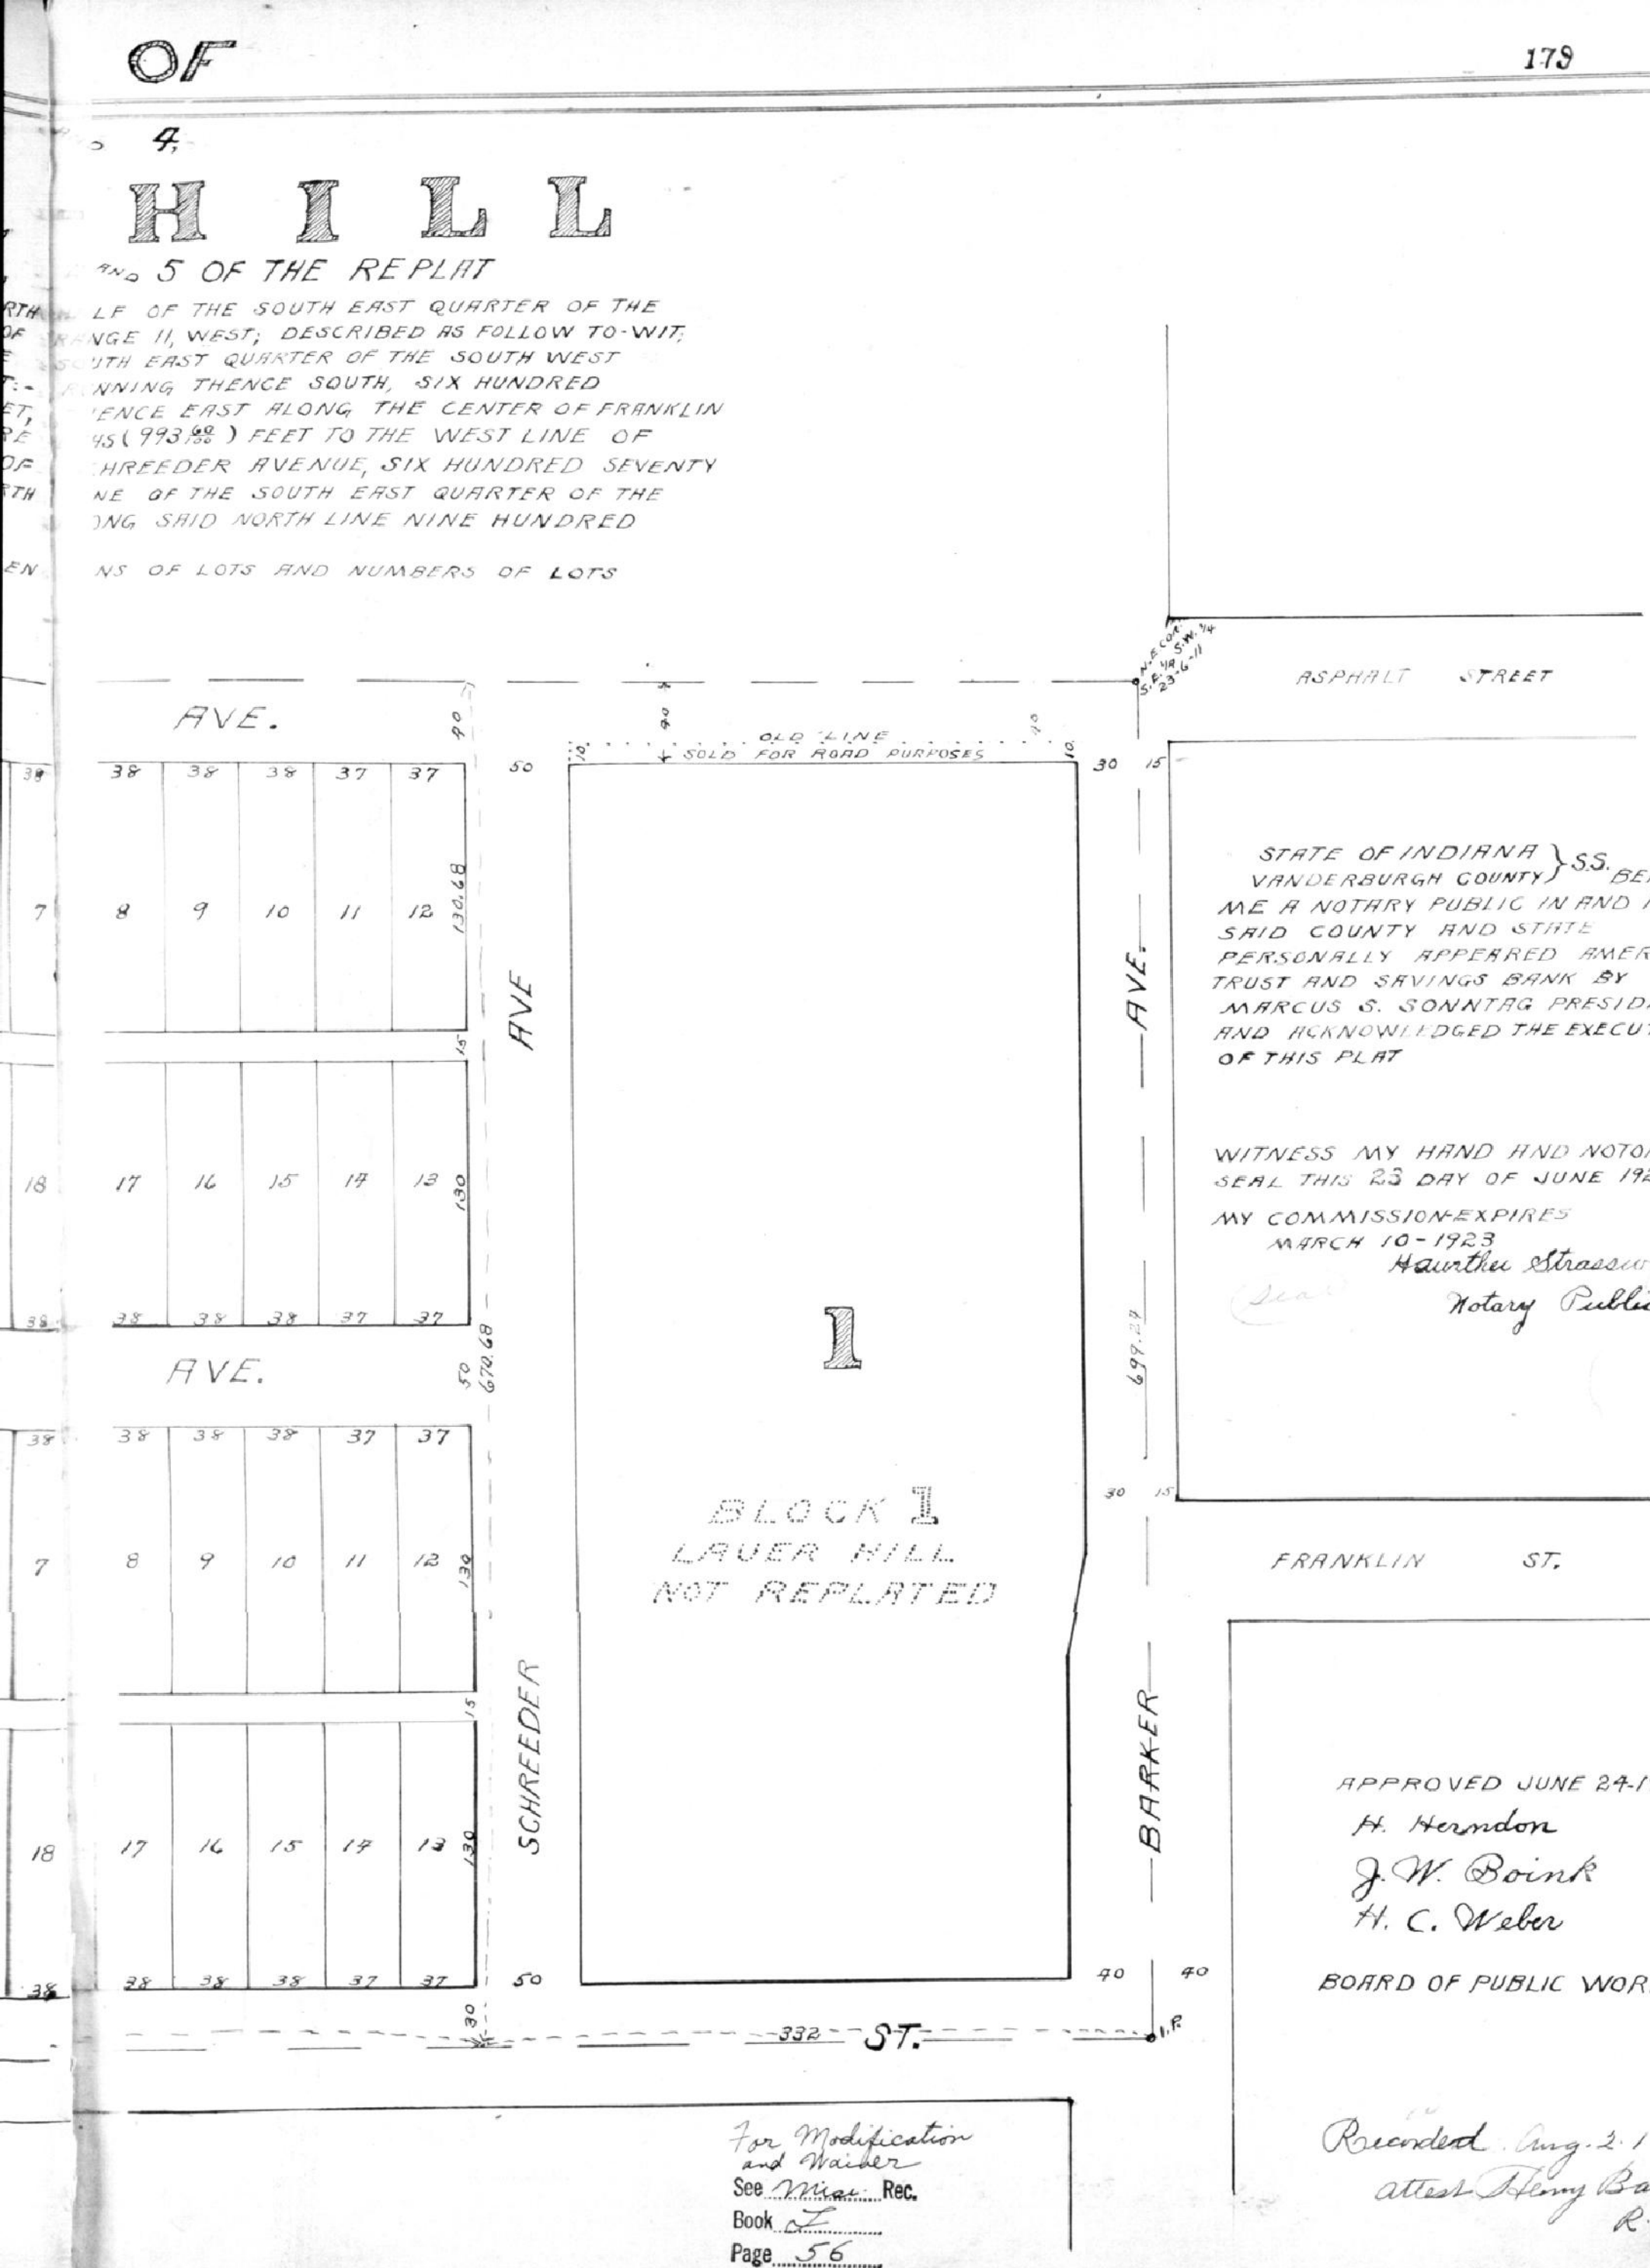

STATE OF INDIANA } S.S.
VANDERBURGH COUNTY } BEFORE
ME A NOTARY PUBLIC IN AND FOR
SAID COUNTY AND STATE
PERSONALLY APPEARED AMERICAN
TRUST AND SAVINGS BANK BY
MARCUS S. SONNTAG PRESIDENT
AND ACKNOWLEDGED THE EXECUTION
OF THIS PLAT

WITNESS MY HAND AND NOTORIAL
SEAL THIS 23 DAY OF JUNE 1921

MY COMMISSION EXPIRES
MARCH 10-1923

Hawthen Strassweg
Notary Public

Seal

APPROVED JUNE 24-1921
H. Herndon
J. W. Boink
H. C. Weber
BOARD OF PUBLIC WORKS

Recorded Aug. 2. 1921
attest Henry Barker
R. P. C.

For Modification and Waiber
See Misc. Rec.
Book I
Page 56