BULLEN'S SUBDIVISION

OF LOTS 5. 6. 7. AND 8
WALNUT ST. ADDITION
TO THE
CITY OF EVANSVILLE

NUMBERS AND DIMENSION OF LOTS AS SHOWN ON PLAT BELOW AND LETTERS

Harry Bullen

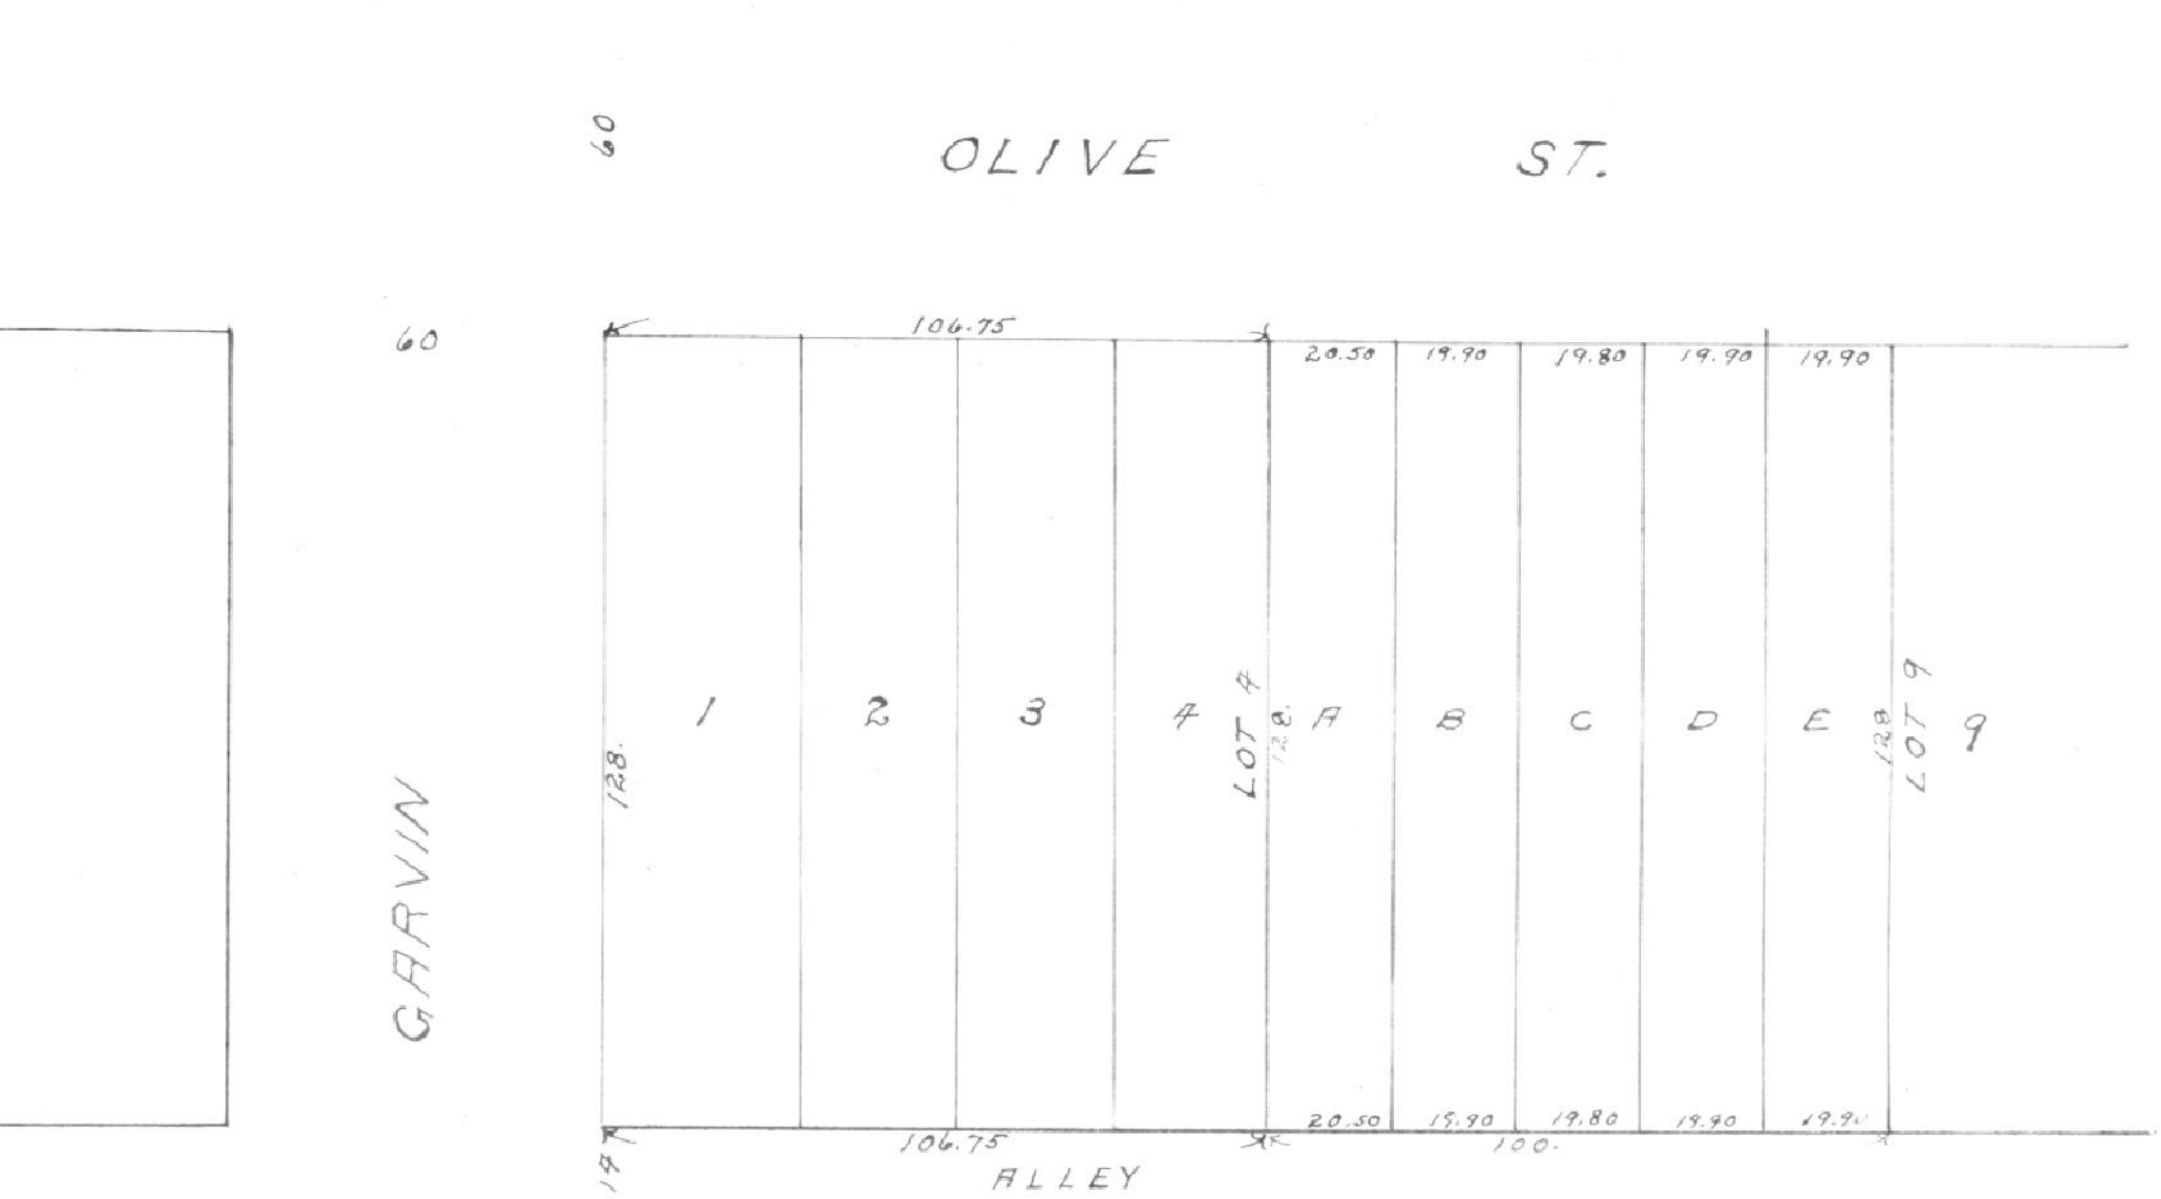

STATE OF INDIANA } S.S.
VANDERBURGH COUNTY } BEFORE ME THE UNDERSIGNED ANOTARY PUBLIC IN AND FOR SAID COUNTY AND STATE PERSONALLY APPEARED THE WITHIN NAMED HARRY BULLEN PROPRIETOR AND ACKNOWLEDGED THE EXECUTION OF THIS PLAT

WITNESS MY HAND AND NOTARIAL SEAL
THIS 28 DAY OF JULY 1921

Henry R. Cook
NOTARY PUBLIC

MY COMMISION EXPIRES
SEPT. 22nd 1921

APPROVED JULY, 29-1921
H. Herndon
J. W. Boink
H. C. Weber
BOARD OF PUBLIC WORKS

Recorded Aug. 23rd 1921
Henry Barker R. P. C.

For easement Applying to Lot A-E
See Deed Drawer 9 card 2475