Approved Feb. 8, 1922.
City Plan Commission
By W. A. Carson, Vice Prest.
By H. M. Dickman, Secy.

Approved Feb. 8, 1922.
Board of Public Works, Evansville, Ind.
Julius C. Artes,
B. Hermann.
H. C. Weber

PLOEGERS ADDITION To The City of Evansville
As laid out on part of lot 13 Shanklins Subdivision described and bounded as follows towit:
Commencing at the north west corner of lot 13 Shanklins Subdivision of the south west quarter of Section 28 township 6 south range 10 west. Extending thence east 165 feet thence south 156 75/100 feet thence west 165 feet thence north 156 45/100 feet to the place of beginning.

Width of Streets and alleys Numbers and Dimensions of Lots are shown on Plat below

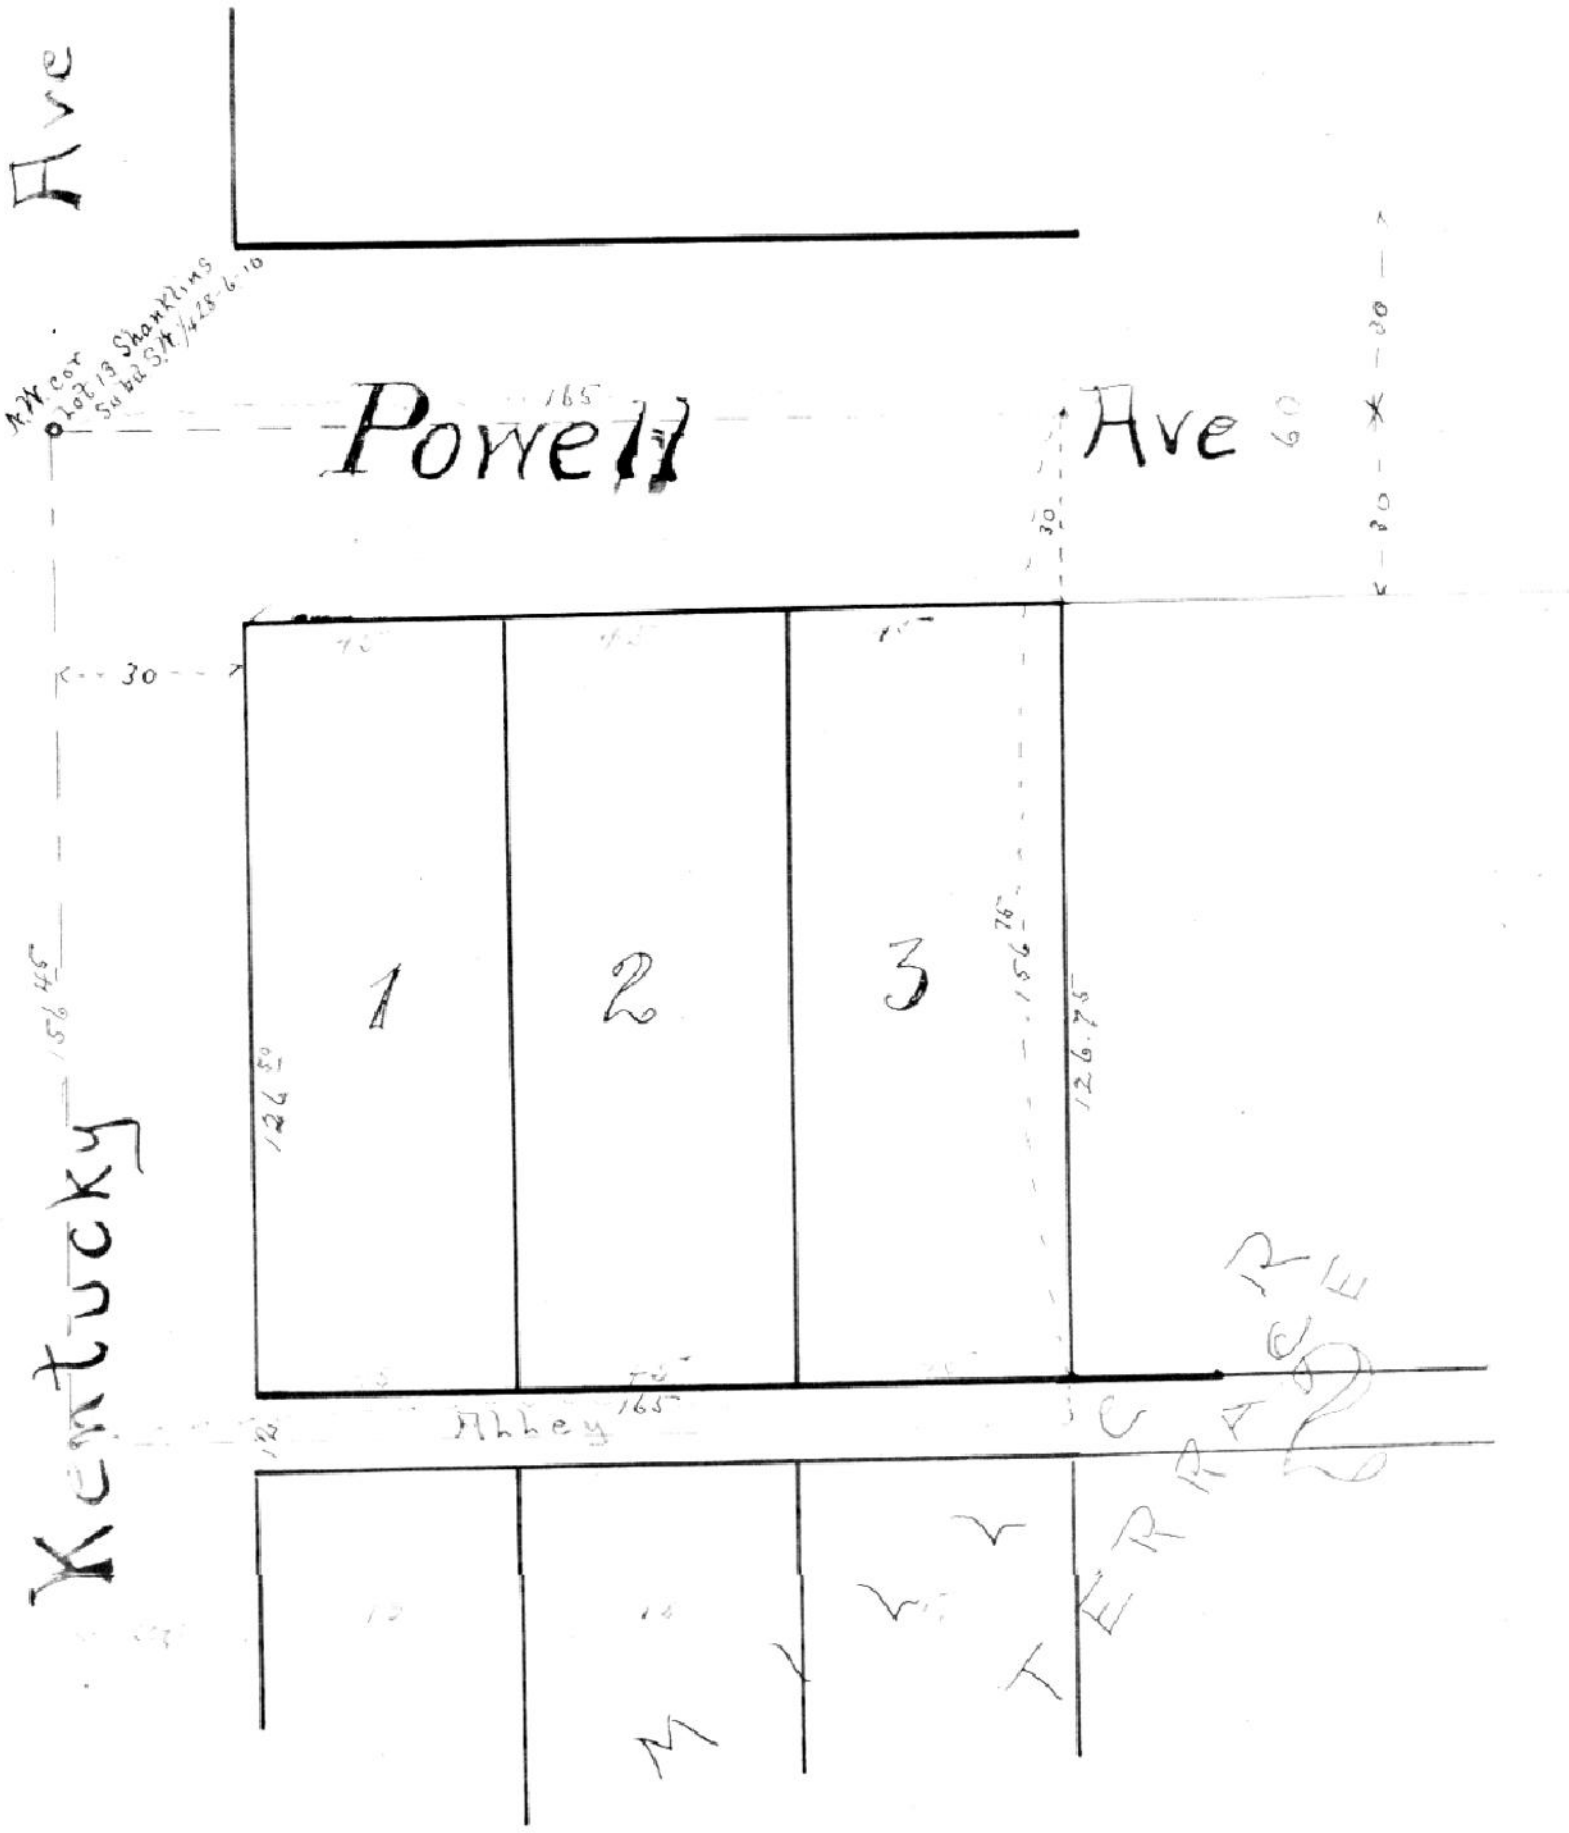

STATE OF INDIANA) SS:
VANDERBURGH COUNTY)

Before me the undersigned a notary public in and for said county and state personally appeared the within named Edward W. Ploeger proprietor and as such acknowledged the execution of this plat.

Witness my hand and notarial seal this 8th day of February 1922.

Edward M. Ploeger.

My commission expires Sep. 30-1922. T. E. Wunderlich, Notary Public.

(SEAL)

Recorded Feb 9-22
Fanny Barker R. & C.