PLAT OF
HOGE PLACE No. 2
Part of N.W.¼, N.E.¼ of Sec. 28, Township 6 S. Range 10 west.

STATE OF INDIANA VANDERBURGh CO. SS:

Before me the undersigned, a notary public in and for said county and state, personally appeared the within named August Hoge, proprietor thereof, and acknowledged the execution of this plat.


August Hoge

Witness my hand and notarial seal this 13th day of May 1922.

My commission expires Feb. 5-1925. (Seal)

Mabel Zumstein, Notary Public.

(Seal)

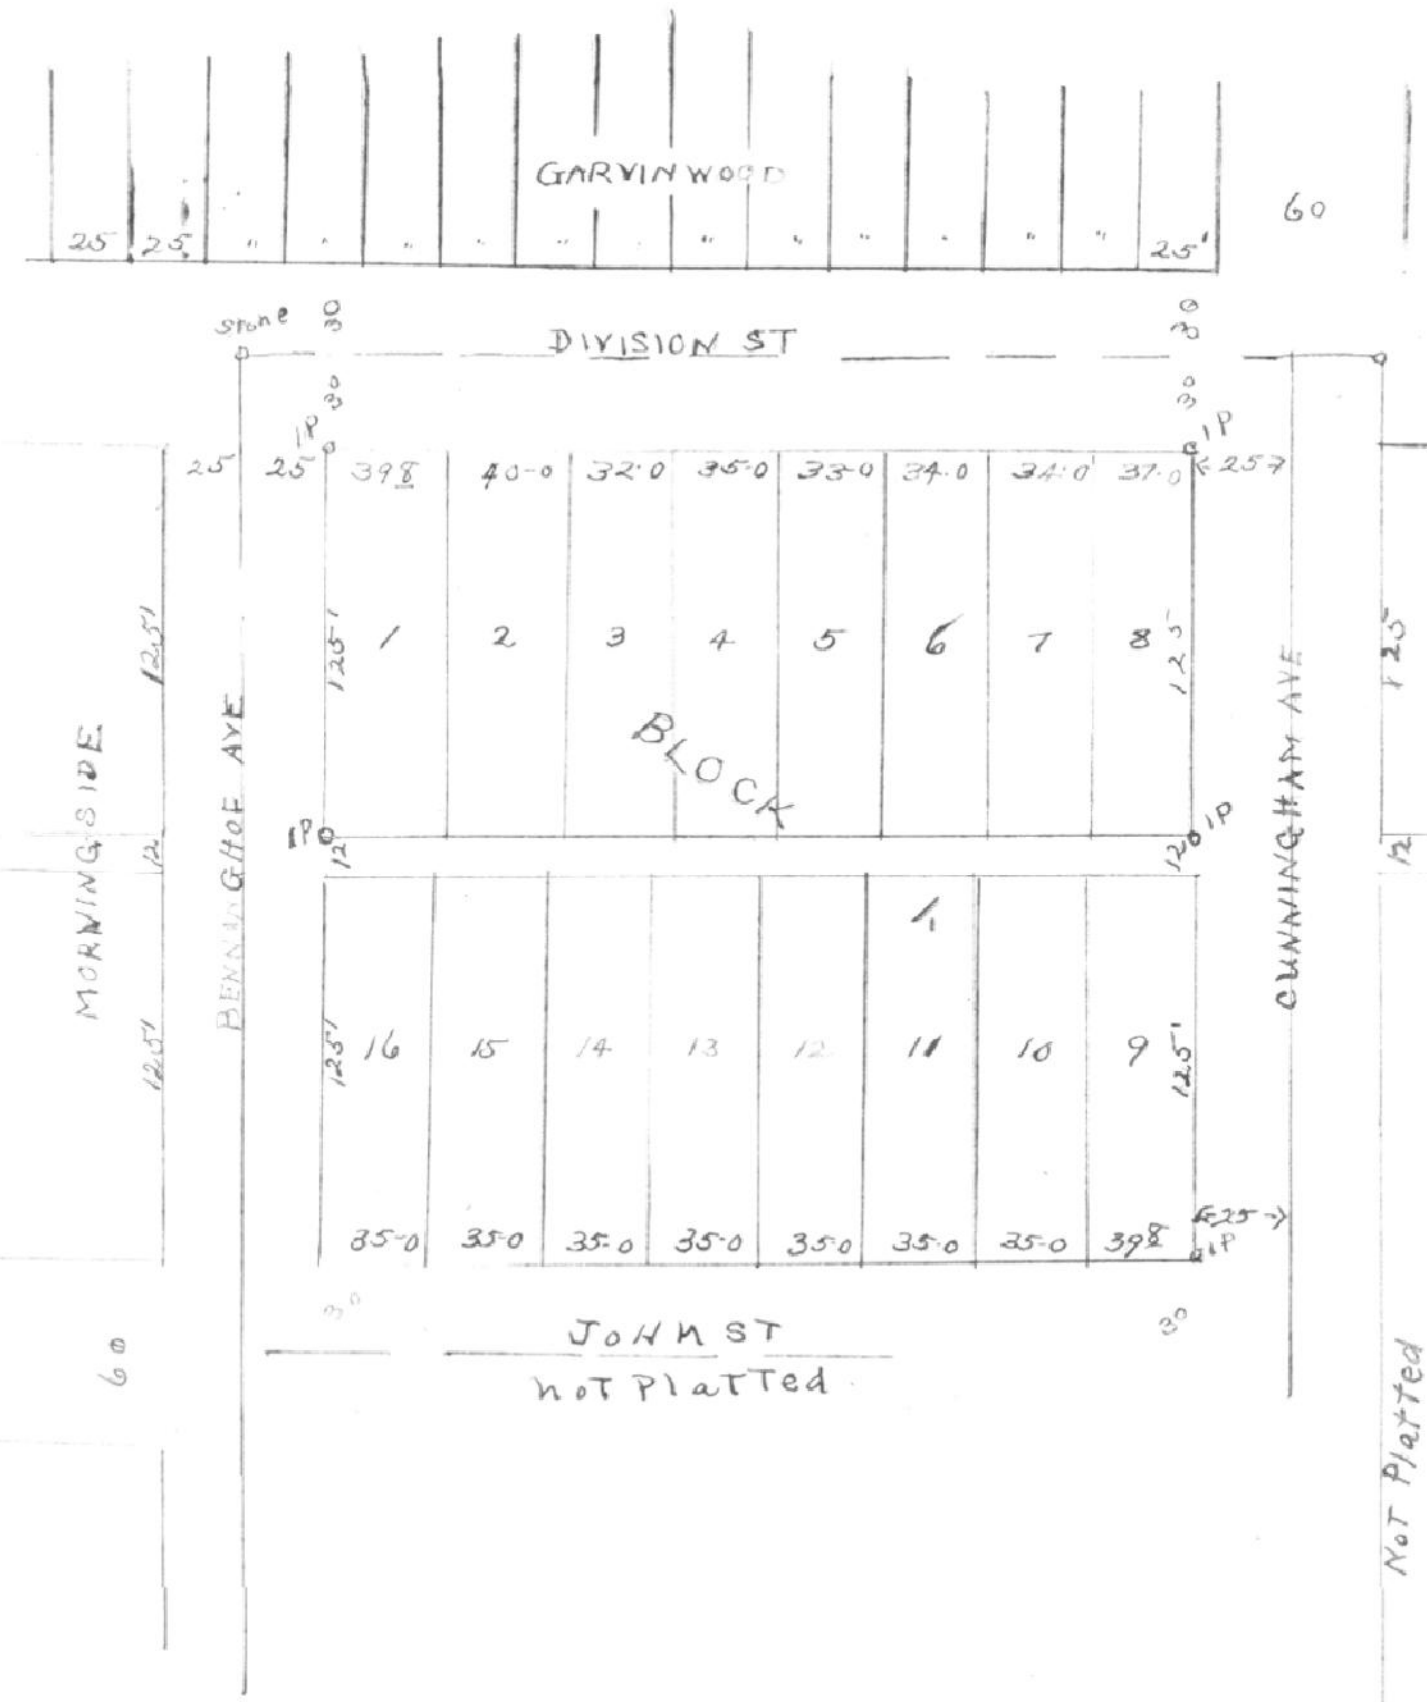

APPROVED JUL 5, 1922.
City Plan COMMission,
Evansville, Ind.
Albion Fellows Bacon, Pres.
H. M. Dickman, Secretary.

(SEAL)

Rudolph W. Meisirger
REGISTERED
No. 164
State of Indiana
PROFESSIONAL ENGINEER.

Recorded July 8. 1922 ✓
Henry Barber R. D. C.

Jul. 3, 1922.
Board of Public Works,
Evansville, Ind.
Julius O. Artes
H. Herndon
H. C. Weber

Approved by
City Plan Commission,
Evansville, Indiana.