PLAT OF

SCHNUTE-PLACE.

As laid out on the North End of a Five Acre Tract on part of the East Half of the North West Quarter of the North East Quarter of Section (28) Township (6) South, Range 10 West:- Described as follows to wit:- Commencing at a point 665 feet east of the north West Quarter of the North East Quarter of Section (28) Township (6) South range (10) West:- Running thence east (166 25/100) Feet, thence south (167) feet, thence west (166 16/100) feet to the center of Cunningham Avenue, thence North along the Center of Cunningham Ave. (167) feet to the place of beginning.

Numbers and sizes of Lots, widths of Streets & alleys are as shown.

In witness Whereof the said parties to the within plat has hereunto set their hands and seals this the 6th day of Jan. 1923.

Minnie Schwiersch
Albert Schwiersch

Louise Kolb
Harry Kolb
Edw. C. Boehne
Lula M. Boehne

John F. Boehne
Ella C. Boehne

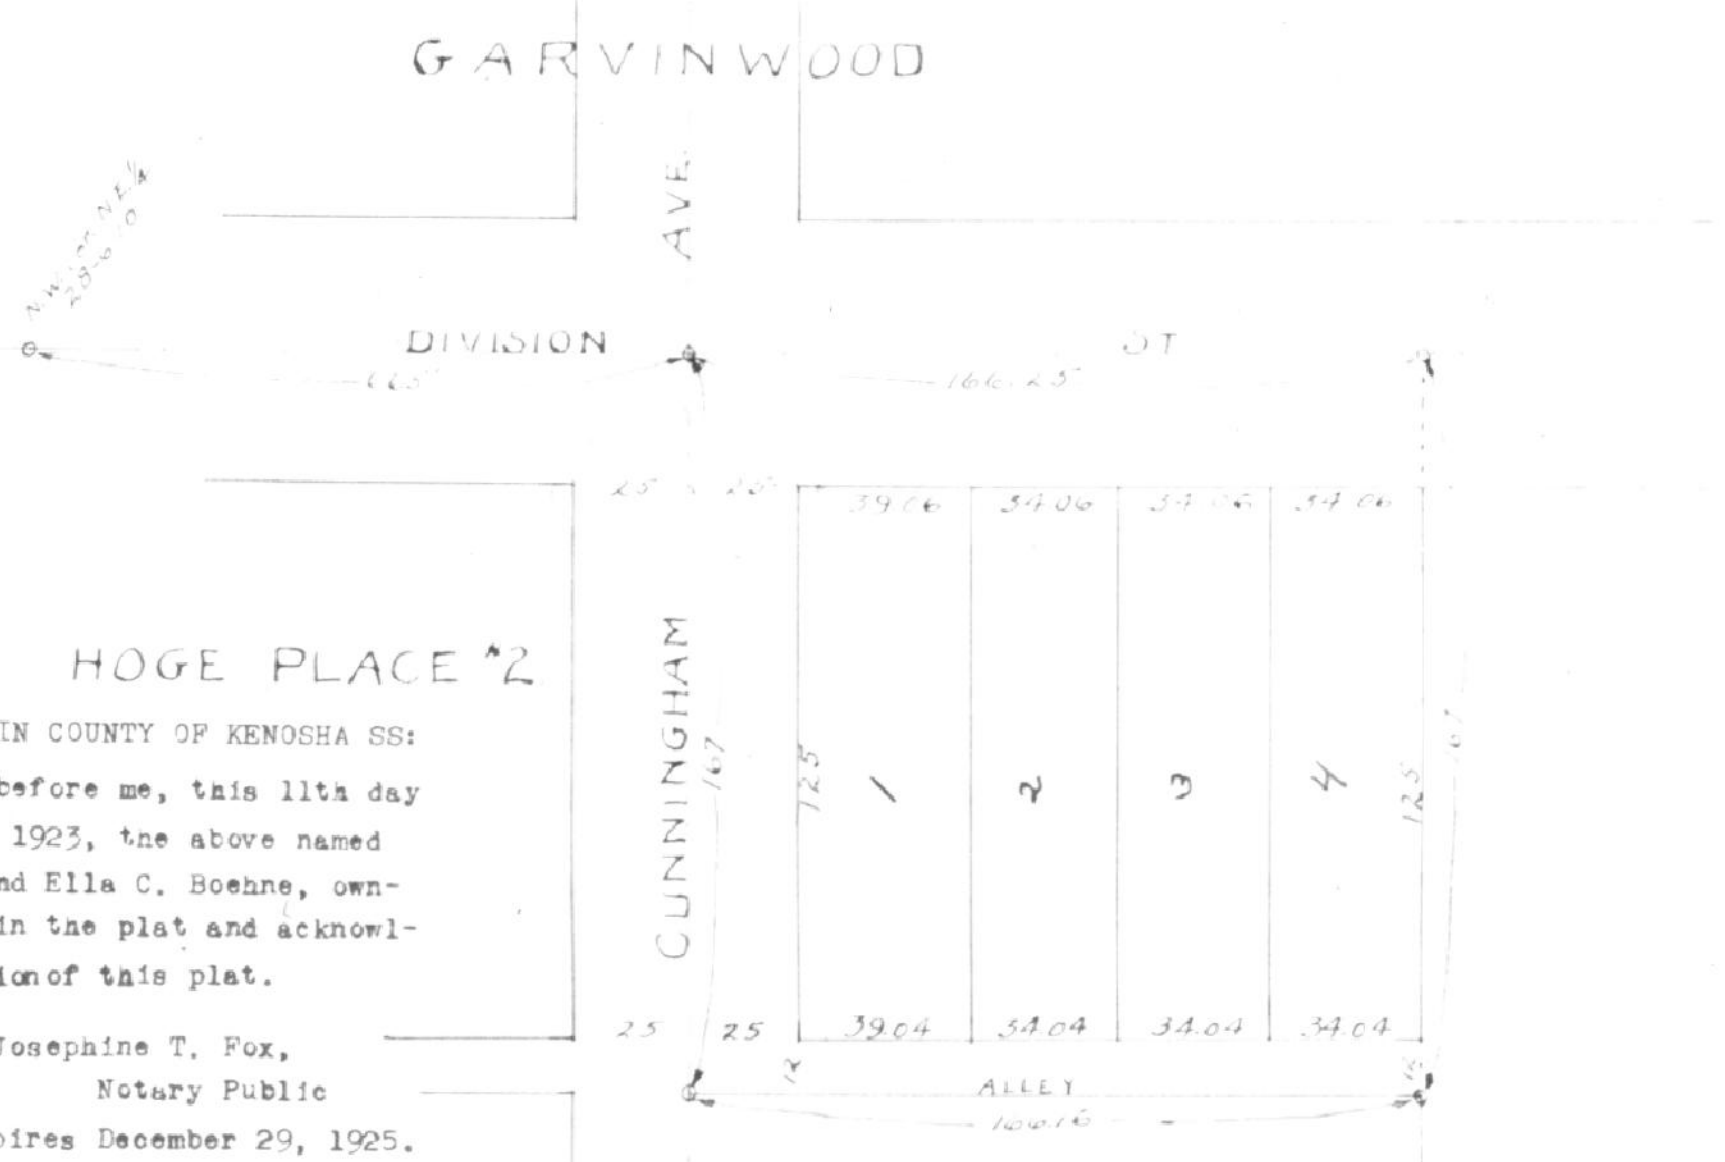

STATE OF WISCONSIN COUNTY OF KENOSHA SS:

Personally came before me, this 11th day of January A.D., 1923, the above named John F. Boehne and Ella C. Boehne, owners of property in the plat and acknowledged the execution of this plat.

(seal) Josephine T. Fox,
Notary Public

My commission expires December 29, 1925.

STATE OF INDIANA VANDERBURGH CO. SS: Before me the undersigned a notary public in and for said County and State personally appeared the within named owners of property in this plat and acknowledged the execution of this plat.

Witness my hand and notarial seal this 6th day of January, 1923.

My commission expires January 16-1924.

(seal) Josephine R. Bertram,
Notary Public.

APPROVED JAN. 31, 1923.
Board of Public Works
Evansville, Ind.

Julius O. Artes
H. Herndon
H. C. Weber

Miles S. Saunders REGISTERED
No. 360
State of Indiana
Professional Engineer.

(seal)

APPROVED MAR. 7, 1923.
City Plan Commission
Evansville, Ind.

Albion Fellows Bacon, President
H. M. Dickman, Secretary.

RECORDED.....FEBRUARY.....12, 1923.
Henry Barker R.V.C.