INGLE PLACE

As laid out by the Werner Realty Co. being a Part of Lot 8, of Igleheart Sub-division of the North West Quarter of Section 26 township 6 south of Range 11 West described as follows:

Commencing at a point 639 feet south of the north west corner of said lot 8, thence east 450.4 feet thence south 640. feet, thence west 450. feet thence north 640. to the place of beginning.

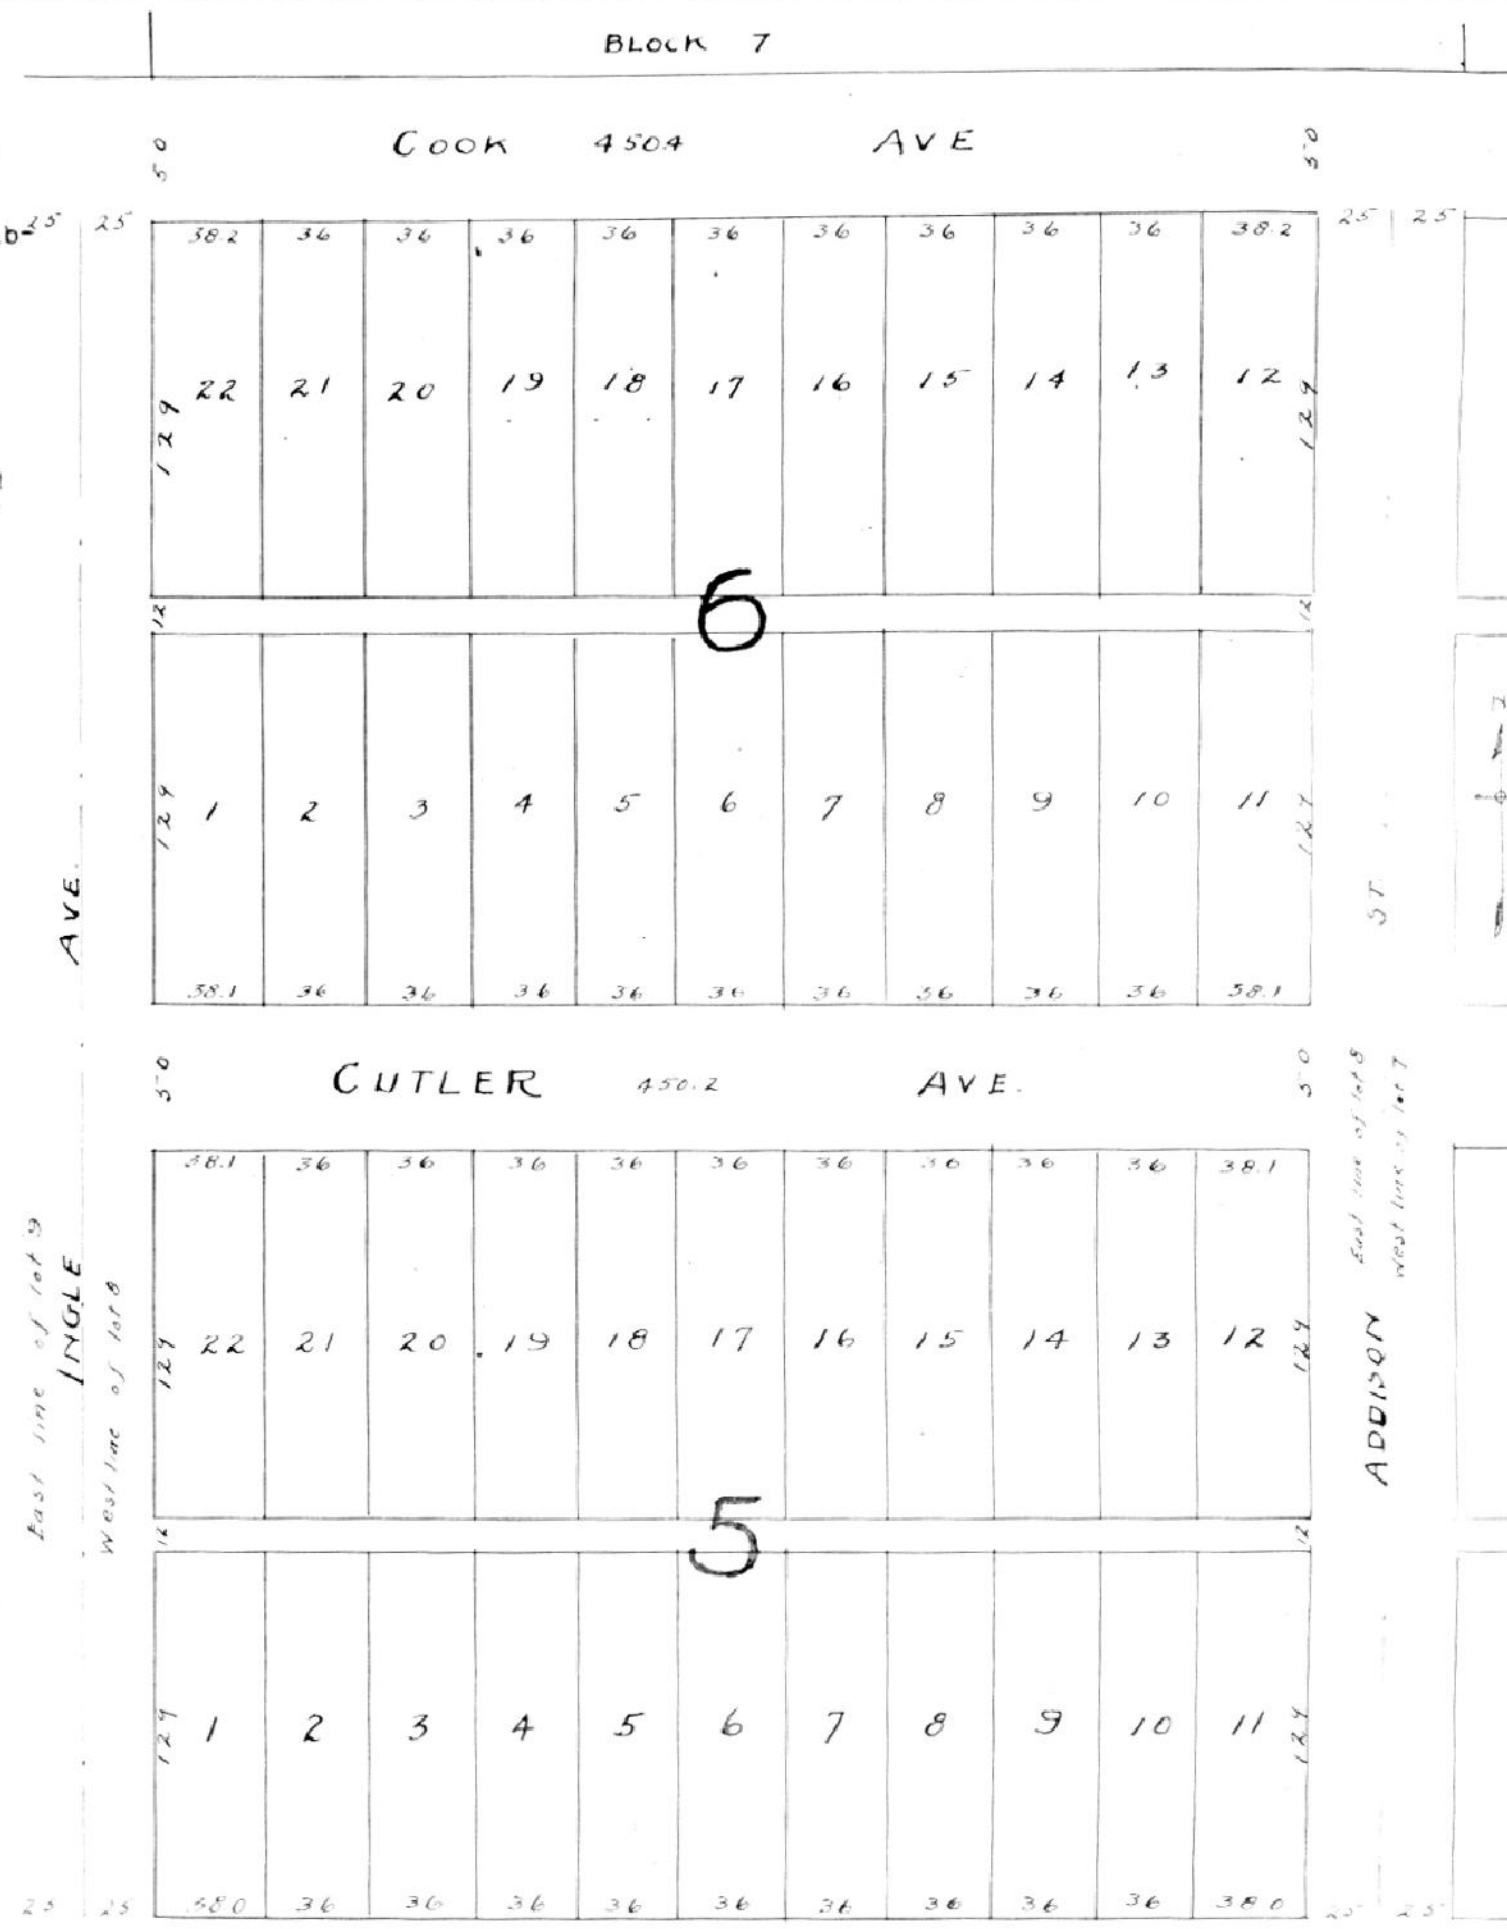

(CORPORATE SEAL)

Werner Realty Co.

By Grace K. Werner, pres.

Attest: C.F. Werner, Sec.

STATE OF INDIANA VANDERBURGH COUNTY SS: Before me the undersigned a notary public in and for said county and State this 30th day of March came the Werner Realty Company by Grace K. Werner its President and Chas. F. Werner, its Secretary and acknowledge the execution of this plat. Witness my hand and notarial seal this 30th day of March, 1923.

My commission expires Feb'y 16th, 1925.

Seal

L. E. Rauscher,

APPROVED APR. 2, 1923.
City Plan Commission
Evansville, Ind.
Albion Fellows Bacon, Pres.
H. M. Dickman, Sec'y.

APPROVED APR. 2, 1923.
Board of Public Works
Evansville, Ind.
Julius O. Artes
H. Herndon
H. C. Weber

August Pfafflin,
REGISTERED
No. 69
State of Indiana
Professional Engineer.

RECORDED.....APRIL.....3, 1923.

Henry Baker R & B