PLAT OF LOTS 1-2-3-4-5-6-7-8-9 in the Resubdivision of lots 1 to 12 inc. in block 9, Grandview, an addition to the city of Evansville, according to the recorded plat thereof- as laid out by the West Side Insurance and Real Estate Co.

STATE OF INDIANA VANDERBURGH COUNTY S.S. Before me, The undersigned, a notary public in and for the said county & state, personally appeared Geo. C. Fischer as Vice-Pres. and H. M. Dickman as Sec'y of West Side Ins. & Real Estate Co. and acknowledged the execution of this Plat.

Geo. C. Fischer, Vice-pres.

H. M. Dickman, Sec'y.

Witness my hand and seal this 7th day of May, 1923
My commission expires June 5, 1926

Raymond R. Dickman,
Notary Public.


APPROVED MAY 9, 1923
City Plan Commission
Evansville, Ind.

Albion Fellows Bacon, Pres't.
H. M. Dickman, Sec'y.

APPROVED MAY 11, 1923
Board of Public Works
Evansville, Ind.

Julius O. Artes
H. Herndon
H. C. Weber

Rudolph W. Meisinger
REGISTERED
No. 164
State of Indiana
PROFESSIONAL ENGINEER.

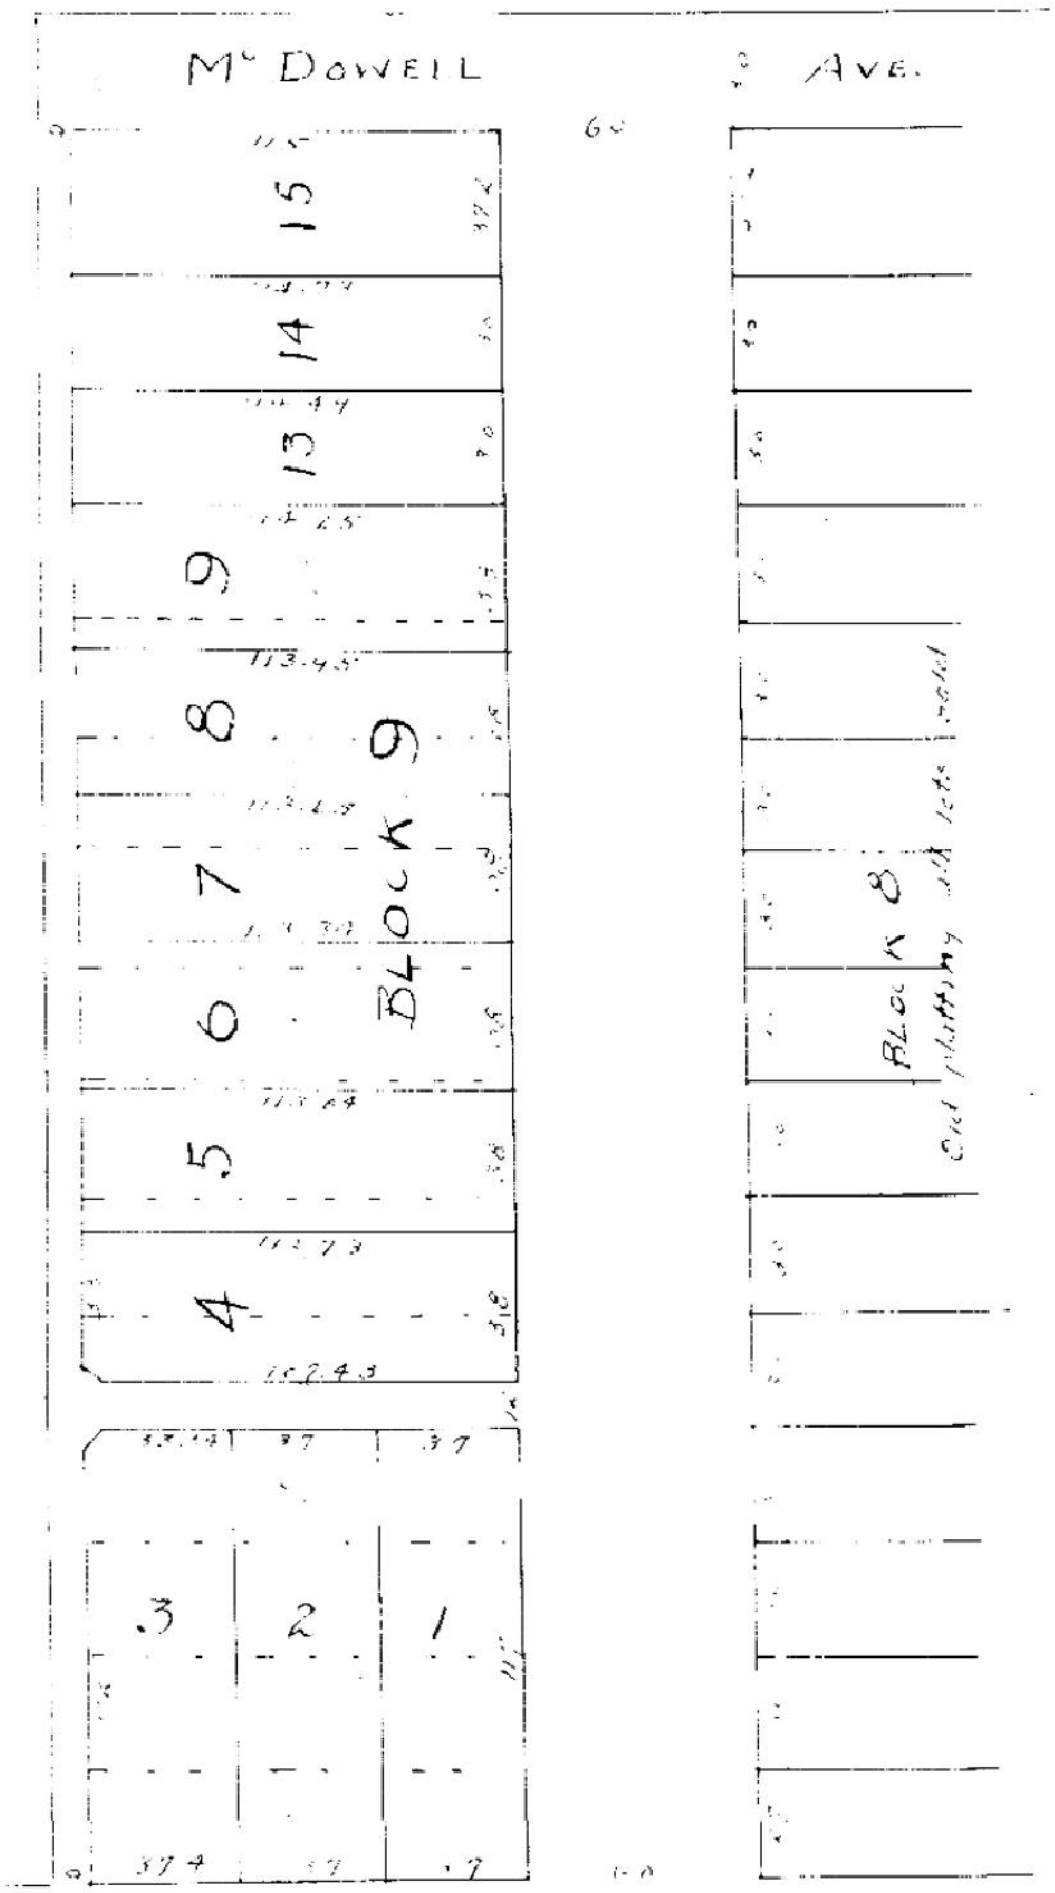

MEAD-JOHNSON CO.

RECORDED.....JUNE.....1, 1923.