220

PLAT

of

SPRINGFIELD

an

ADDITION TO THE CITY OF EVANSVILLE.

As laid out by the West Side Insurance and Real Estate Co. on part of the north half of the north-west quarter of section 18 township 6 south, range 10 west. Described and bounded as follows, to-wit: Commencing at the north west cor. of said section and extending thence east along the north line of said section 1336.6 feet, thence south 332 feet, thence west 1337 feet, thence north 332 feet to the place of beginning.

(CORPORATE SEAL)

G. W. Varner, Pres.
Henry M. Dickman, Sec'y-Treas.

STATE OF INDIANA VANDERBURGH COUNTY SS:

Before me the undersigned a notary public in nd for the aforesaid county and state this 23rd day of June, 1922, personally appeared the within named George W. Varner as President and Henry M. Dickman as Sec.-Treas. and acknowledged the execution of the above plat.

My commission expires April 19, 1923. Harry N. Ashworth, Notary Public.

APPROVED JUNE 30, 1922
City Plan Commission
Evansville, Ind.

Albion Fellows Bacon, Pres.
H. M. Dickman, Sec'y.

APPROVED JUL 3, 1922
Board of Public Works
Evansville, Ind.

Julius O. Artes
H. Herndon
H. C. Weber

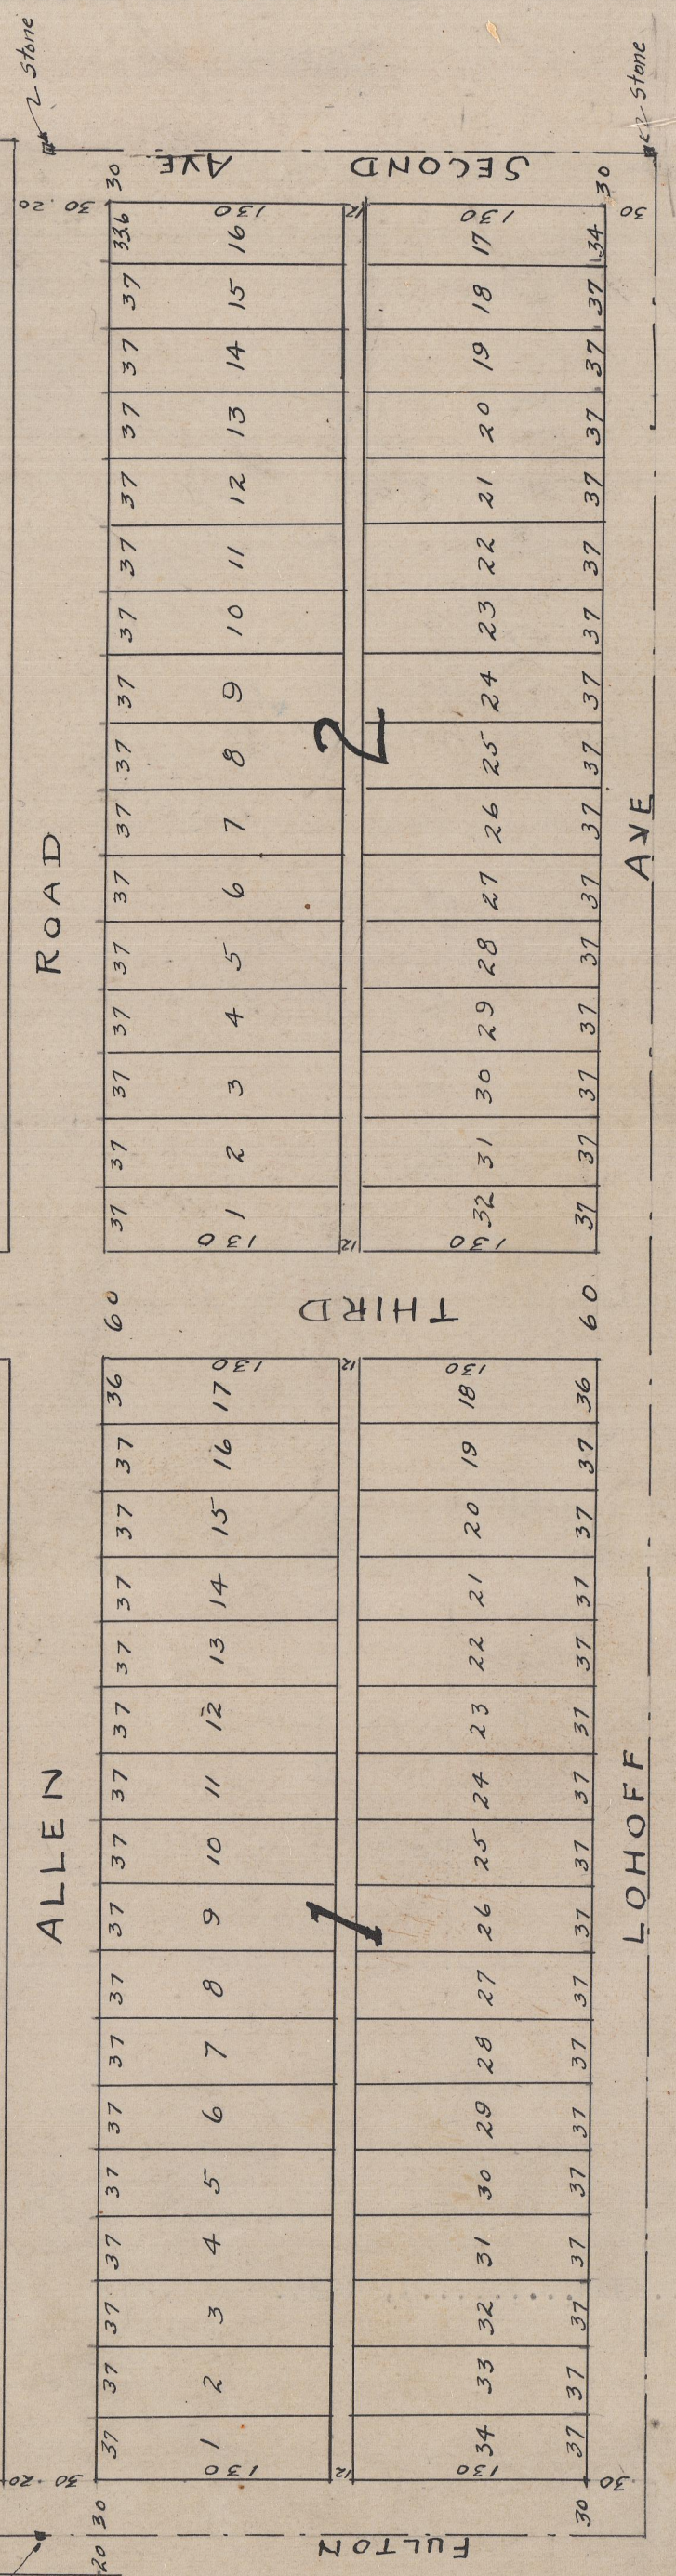

RECORDED.....JULY.....21, 1923

Henry Barker R. V. C.