COLLEGE HEIGHTS
AN ADDITION TO THE CITY OF
EVANSVILLE

As laid out by the proprietors thereof on part of the west half of the north east quarter of section 28, township 6 south, of range 10 west: Described as follows; Beginning 20 rods east and 322 feet south of the north west corner of said quarter section, thence east 334.675 feet, thence south to the quarter quarter section line, thence west 331.11 feet, thence north to place of beginning.

(CORPORATE SEAL)

West Side Bank, Trustee
By Geo. A. Bittler, Pres't.
By Chris Ziss, Asst. Cashier.

STATE OF INDIANA VANDERBURGH COUNTY SS:

Before me the undersigned a notary public in and for said county and state personally appeared the within named West Side Bank, Trustees as proprietors and acknowledged the execution of this plat.

L. E. Rauschner

Witness my hand and notarial seal this 30th day of August, 1923.
My commission expires Feb'y 18th, 1925.

APPROVED SEP 7, 1923
Board of Public Works
Evansville, Ind.

Julius O. Artes
H. Herndon

APPROVED SEP 6, 1923
City Plan Commission
Evansville, Ind.

Albion Fellows Bacon, Pres.
H. M. Dickman, Secr'y.

August Pfafflin
registered
No. 69
State of Indiana
Professional Engineer.

August Pfafflin, C. E.

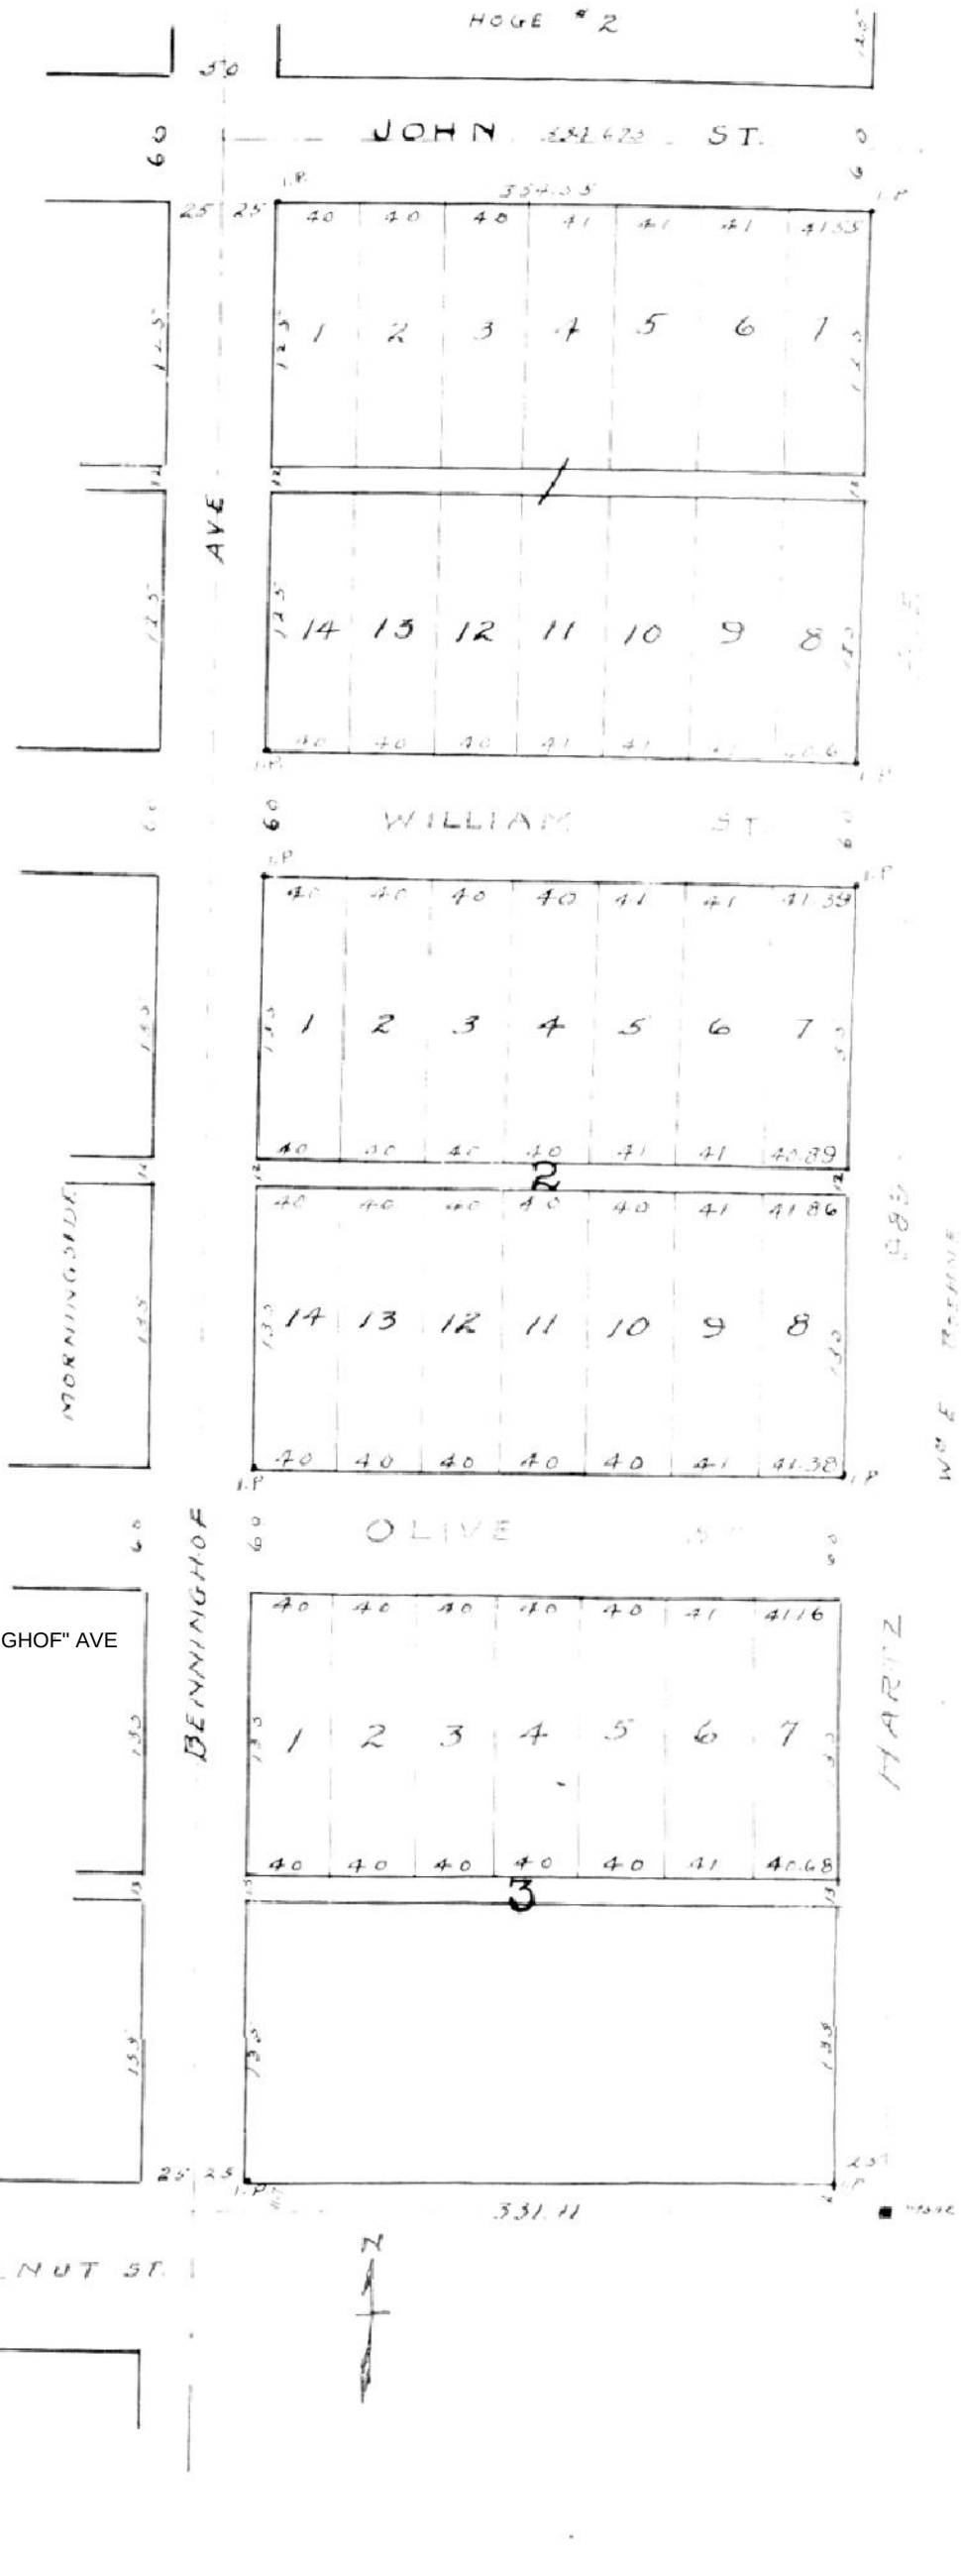

**USING THE SPELLING "BENNIGHOF" AVE

RECORDED.....SEPTEMBER.....11, 1923.