PLAT OF

KOHL'S ADDITION

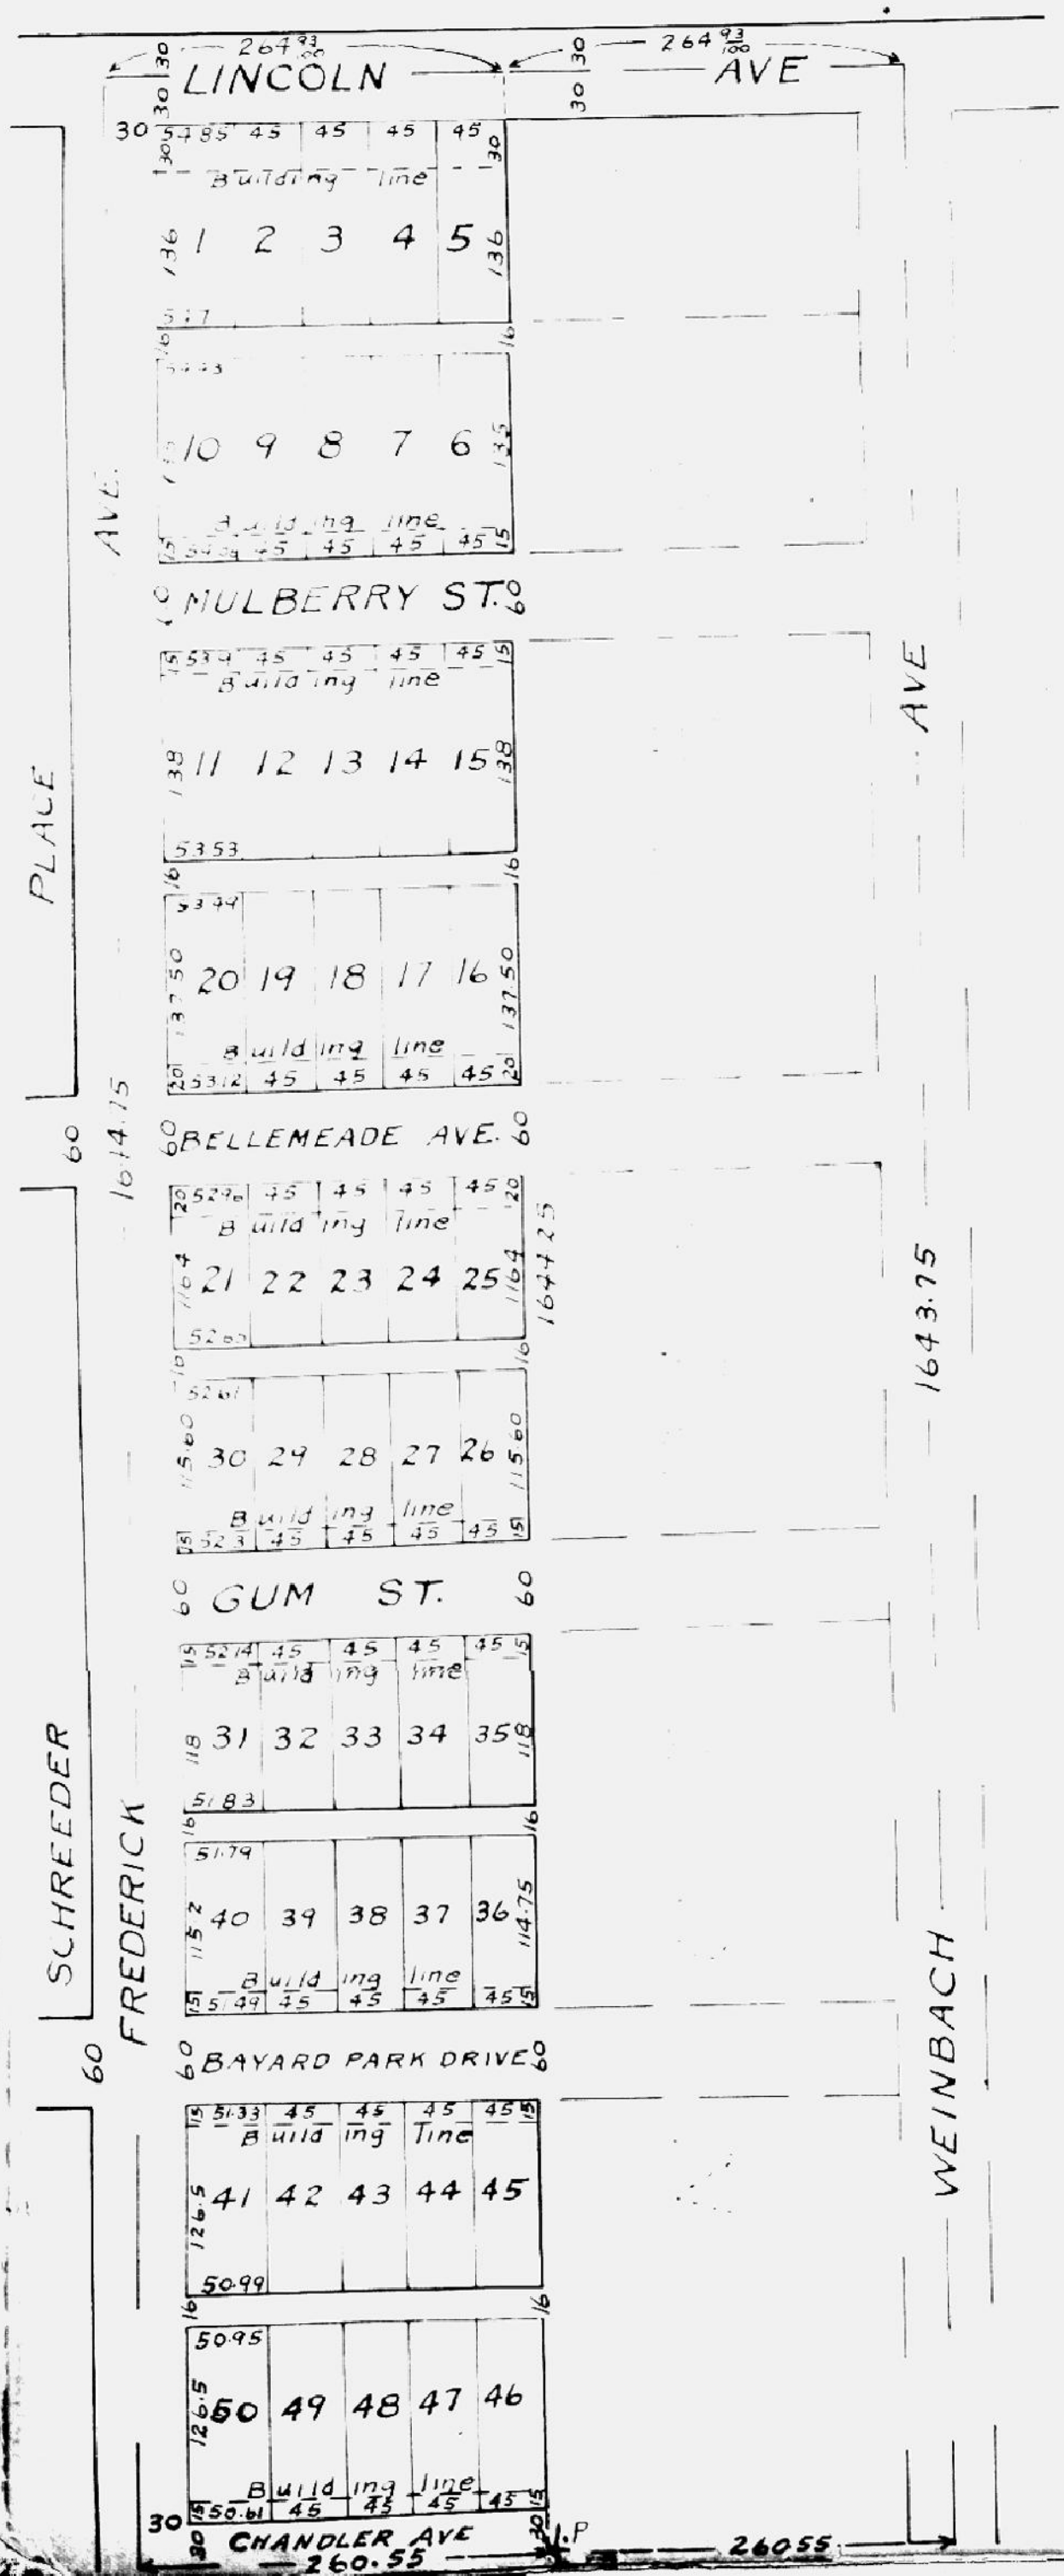

To the City of Evansville, Ind.

As laid out on part of the north east quarter of the southeast quarter of section 26, township [illegible] south, range 10 west, and part of lot [illegible] Subdivision, Described as follows to-wit:- Commencing at a point [illegible] feet west of the northeast corner of the south east quarter of section 26; Running thence [illegible] the center of Frederick Street, thence [illegible] the center of Frederick Street, 1[illegible] to the south line of lot 1, [illegible] thence east along the south line of lot 1, [illegible] Subdivision [illegible] feet, thence north [illegible] feet, to the place of [illegible]

STATE OF INDIANA [illegible]

before me a notary [illegible] and for [illegible] ty and state personally appeared [illegible] and acknowledged the execution of [illegible] Witness my hand and notarial seal this [illegible] November 1[illegible].

My commission expires Sept. [illegible], 1[illegible].

[illegible]
Notary [illegible]

APPROVED Nov. 16, 1[illegible]
City Plan Commission
Evansville, Ind.
Alvin Bellows Nash, President.
H. B. Denman, Sec'y.

APPROVED Nov. 10, 1[illegible]
Board of Public Works,
Evansville, Ind.
Chas. O. Artes
H. J. Meier
E. Herman

H. L. Saunders
Regd. Engr.
No. [illegible]
State of Indiana
Professional Engineer.

RECORDED [illegible], 19[illegible].