NUNN SUB-DIVISION

ROLLING ACRES

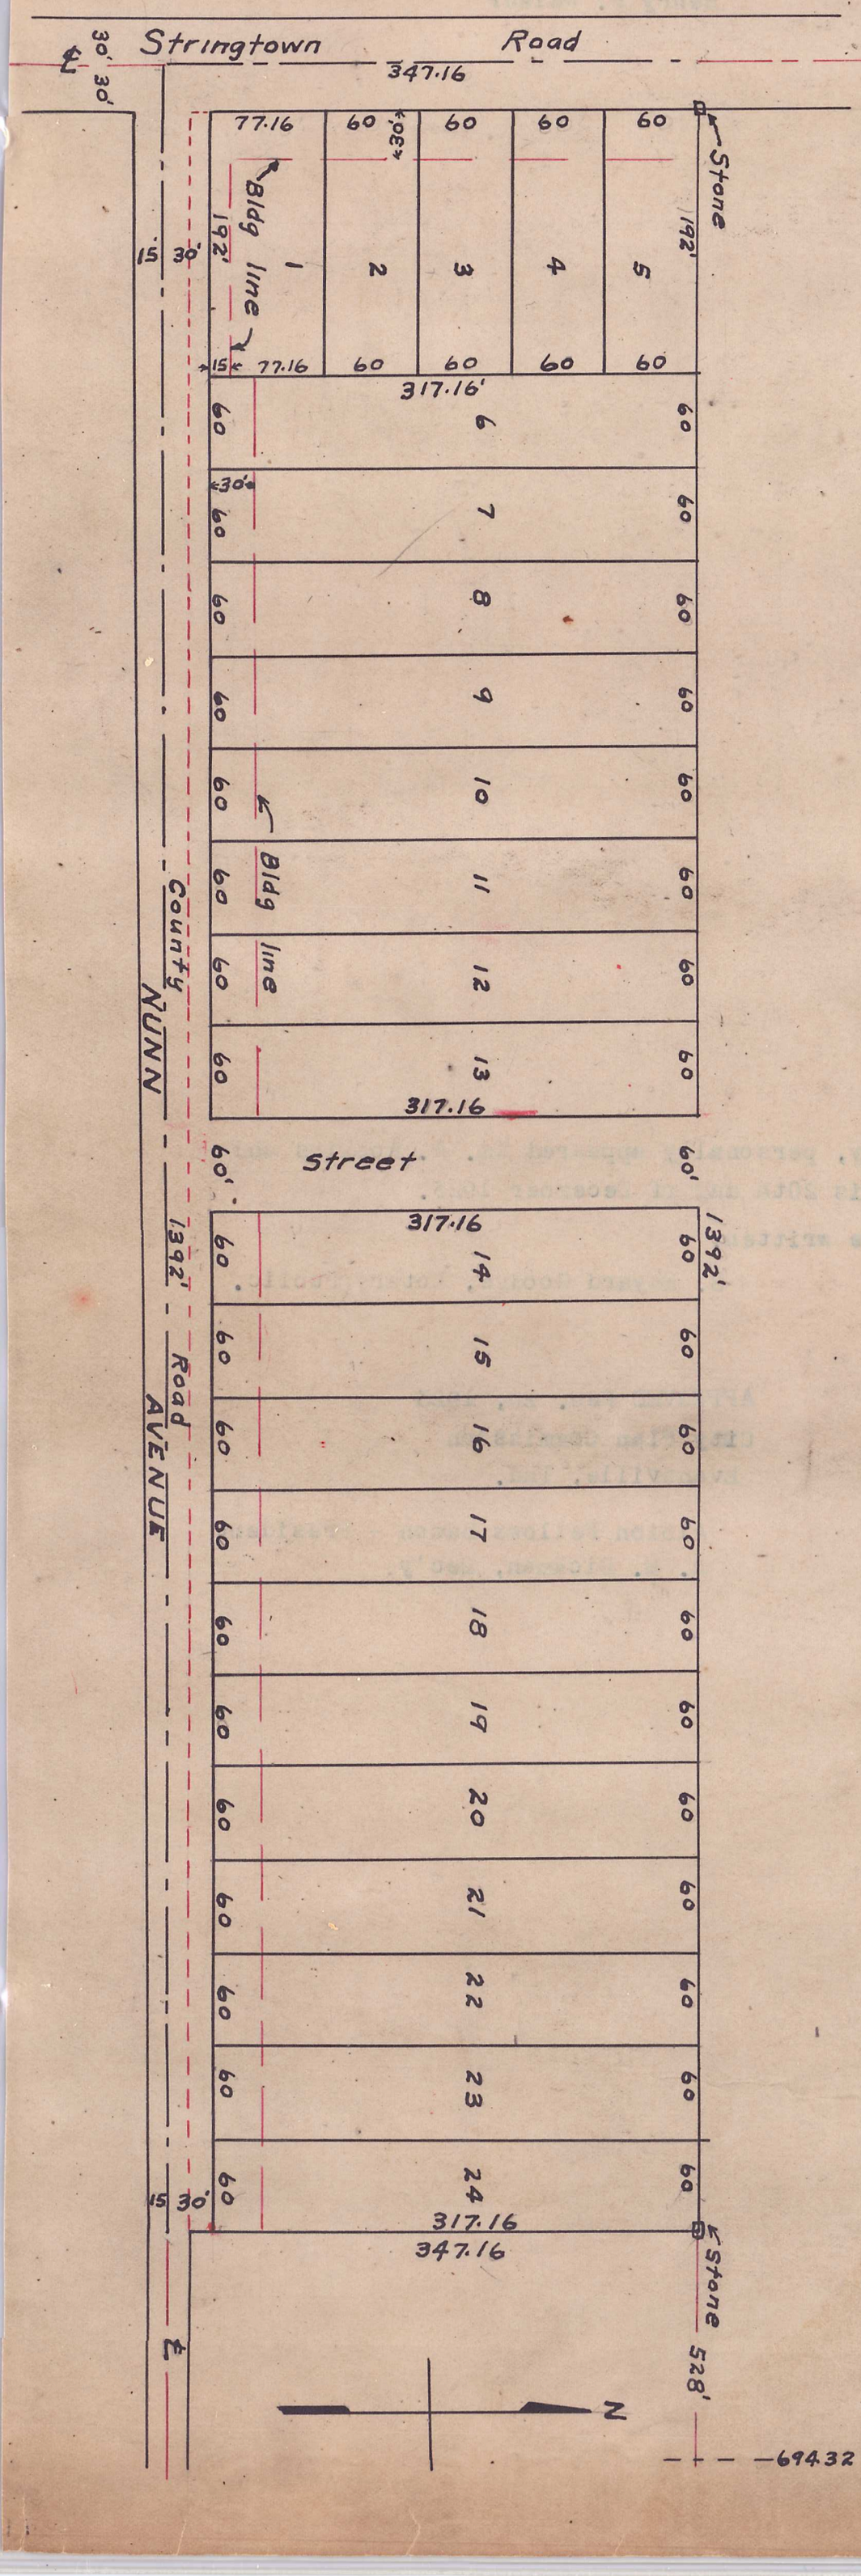

Part of the S. W. ¼ of Sec. 5, T. 6 S. R. 10 W. Commencing at a point (694.32) ft. S and (528) ft. W. of said ¼ Sec; thence S. (347.16) ft. to the center of County Road; thence West to center of Stringtown Road; thence N. (347.16) ft; thence East to place of beginning.

STATE OF INDIANA VANDERBURGH COUNTY SS:

Before me, the undersigned, a notary public in and for said county and state personally appeared the within named Vernon R. Nunn and Leona D. Nunn, his wife and acknowledged the execution of this plat.

Vernon R. Nunn Leona D. Nunn

Witness my hand and notarial seal this 16th day of Nov., 1923.

My commission expires Sept. 18-1925. (Seal) S. Bayard Goodge,
Notary Public.

R. Meisinger S.V.C. Scale 1"= 100'

APPROVED NOV. 17, 1923
City Plan Commission
Evansville, Ind.
Albion Fellows Bacon, President.
H. M. Dickman, Sec'y.

APPROVED NOV. 23, 1923
Board of Public Works
Evansville, Ind.
Julius O. Artes
H. Herndon
H. C. Weber

Rudolph W. Meisinger
REGISTERED
No. 164
State of Indiana
Professional Engineer.

RECORDED.....NOVEMBER.....26, 1923.

Henry Barker R. V. C.