
COLLEGE HEIGHTS

No 2.

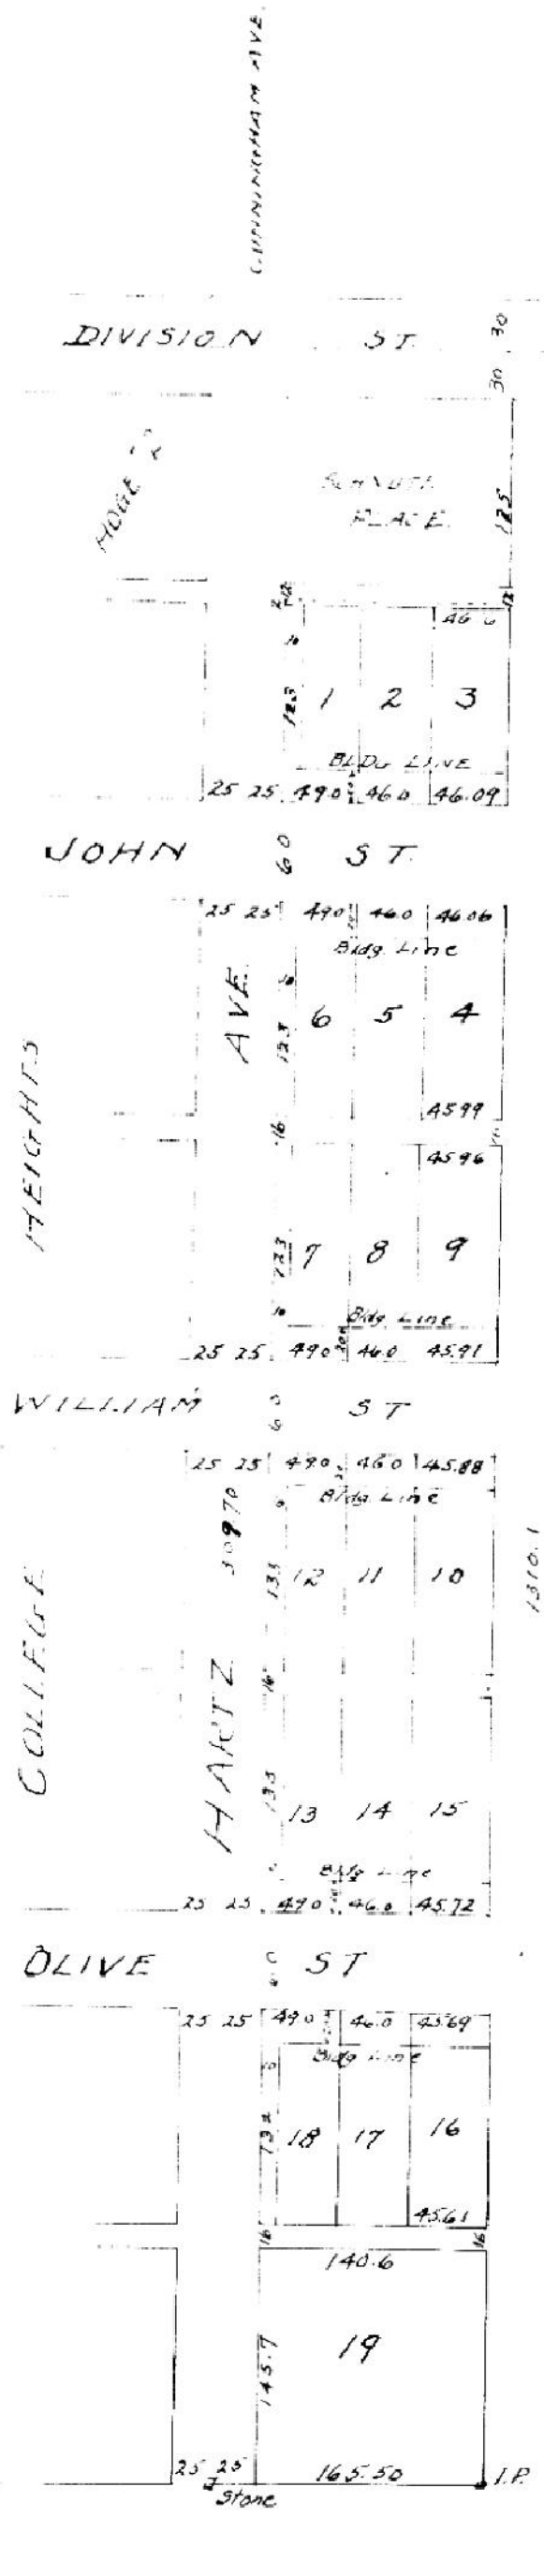

A strip of land situated on part of the East half of the Northwest quarter of the northeast quarter of Section 28 Twp. 6 South, Range 11 West and described as follows: Commencing at a point 665 ft. east and 167 ft. south of the northwest corner of the N. E. quarter of said section, thence running thence east 166.16 ft.; thence south 133 ft.; thence west 165.8 ft.; thence north 133 ft. to the place of beginning.

STATE OF INDIANA VANDERBURGH COUNTY SS:

Before me a notary public in and for said County personally appeared the within named [illegible] Chairman V. Pres. and E. T. Barnes- Secy & T. of Farmers Trust Co, and acknowledged the execution of the above plat.

Witness my hand and notarial seal this 14th day of August, 1924.

My commission expires Feb'y 14th, 1926

L. H. Saltzner,
Notary Public.

Approved Aug. 27, 1924
City Plan Commission
Evansville, Ind.
Albion Fellows Bacon, Prest.
H. M. Dickman, Sec'y.

Approved Aug. [illegible], 1924
Board of Public Works
Evansville, Ind.
Julius C. Artes
H. Hermann
L. F. Weber

August Haiflich
REGISTERED
No. 69
State of Indiana
Professional Engineer

RECORDED.....AUGUST.....30, 1924.
Henry Sutter R. [illegible]