251

3538

SCHOETTLIN'S SUBDIVISION of parts of lots 13 and 16 of Allis and Howe's Subdivision of part of the south half of the southeast quarter of section 23-T. 6 S.- R. 11 W. and described as follows: Beginning at an iron pin at a point 15 feet east of the northwest corner of lot 16; thence east 322.5 feet along the south line of W. Franklin St. to an iron pin; thence southeast 38.15 along the southwest line of W. Franklin St. to an iron pin; thence south 163.4 feet along the west line of Marine Ave.; thence west 348 feet along the south line of lots 13 and 16; thence north along a line 15 feet east of and parallel to the west line of lot 16, 193.02 feet to the point of beginning.

State of Indiana )
Vanderburgh Co. ) S.S.

Jacob J. Schoettlin

Before me, the undersigned, a notary public in and for said State and County, personally appeared Jacob J. Schoettlin and acknowledged the execution of this Plat.

Witness my hand and notarial seal this 14 day of June 1924.

My commission expires April 22, 1928.

Clarence J. D. Rudolph

Approved Jun. 16, 1924
City Plan Commission
Evansville, Ind.
Albion Fellows Bacon, President.
H. M. Dickman, Secy.

Approved Jun. 18, 1924
Board of Public Works
Evansville, Ind.
Julius O. Artes
H. Herndon

August Pfafflin
REGISTERED
No. 69 (SEAL)
State of Indiana
Professional Engineer

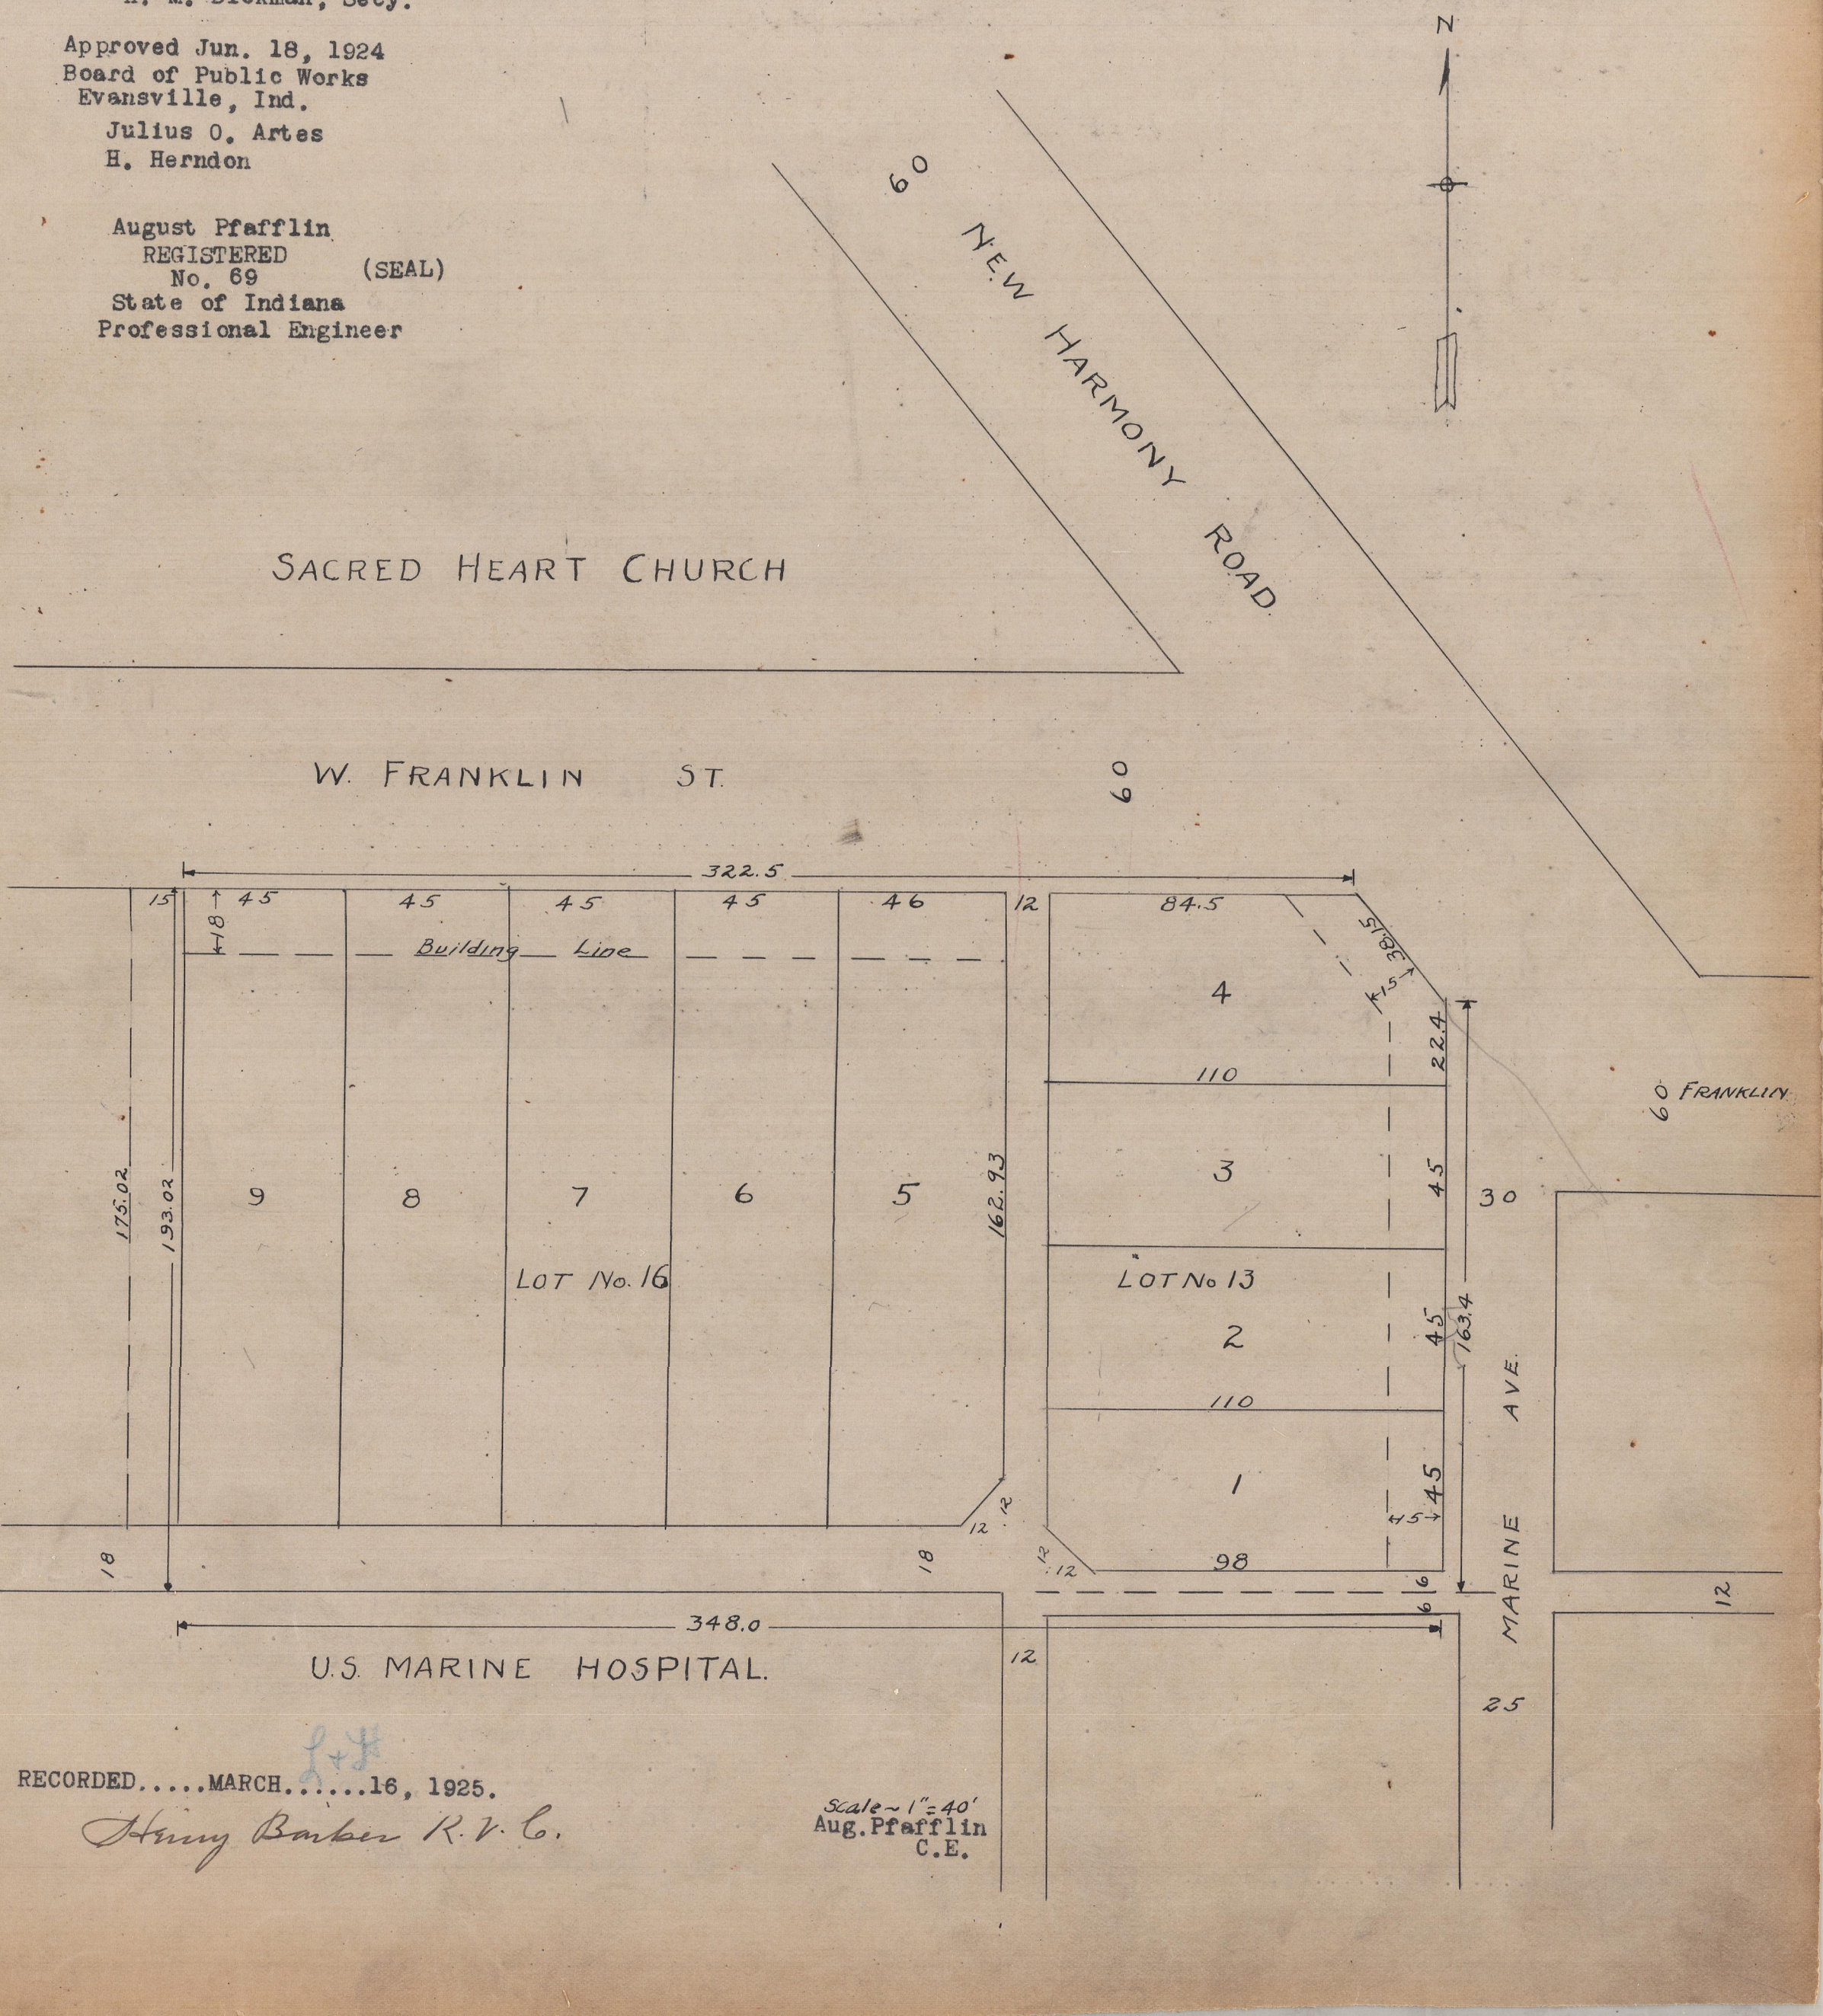


RECORDED.....MARCH.....16, 1925.

Henry Barker R. V. C.

Scale ~ 1" = 40'
Aug. Pfafflin
C.E.