12011

SUB DIVISION

OF THE SOUTH HALF OF BLOCK

3.

COLLEGE HEIGHTS

State of Indiana, Vanderburgh County S.S.

Before me the undersigned, a notary public in and for said county and state personally appeared the West Side Bank Trustees by its officers Geo. A. Pittler, Pres't. (CORPORATE SEAL)

Attest:- E. A. Klein, Cashier, its Duly elected President and Cashier and acknowledged the execution of this plat this 24th day of August 1925.

Witness my hand and notarial seal this ..... L. E. Rauscher, Notary Public.

day of .....

My commission expires March 9-1929.

APPROVED BY
CITY PLAN COMMISSION
Aug. 25, 1925
Albion Fellows Bacon, Acting-Pres.
H. W. Dickman, Sec'y.

APPROVED AUG. 29, 1925
Board of Public Works
Evansville, Ind.
Julius O. Artes
H. Herndon
C. A. Beard

(SEAL)
August Pfafflin
REGISTERED
No. 69
State of Indiana
Professional Engineer.

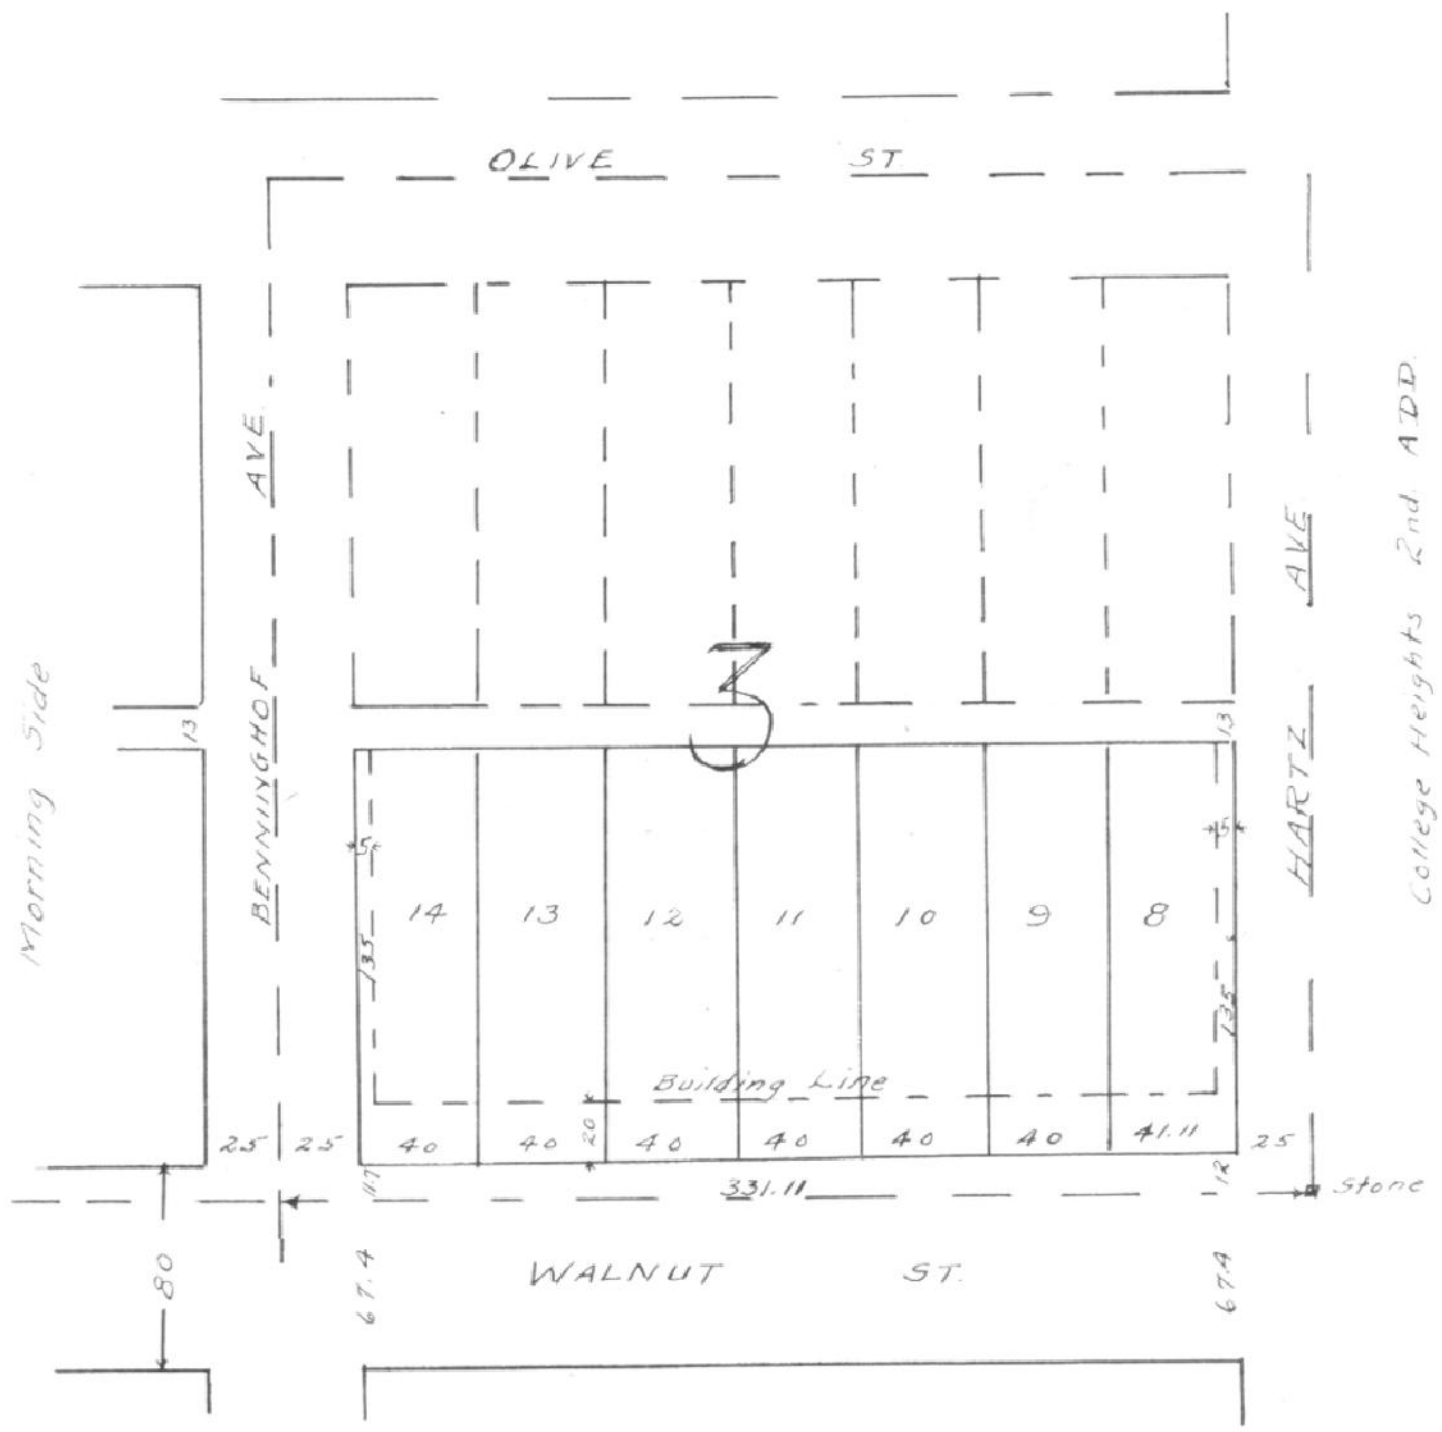

Aug. Pfafflin, C.E.

RECORDED.....SEPTEMBER.....11, 1925

Henry Barker R.V.C.

Opal Turner R.R.V.C.