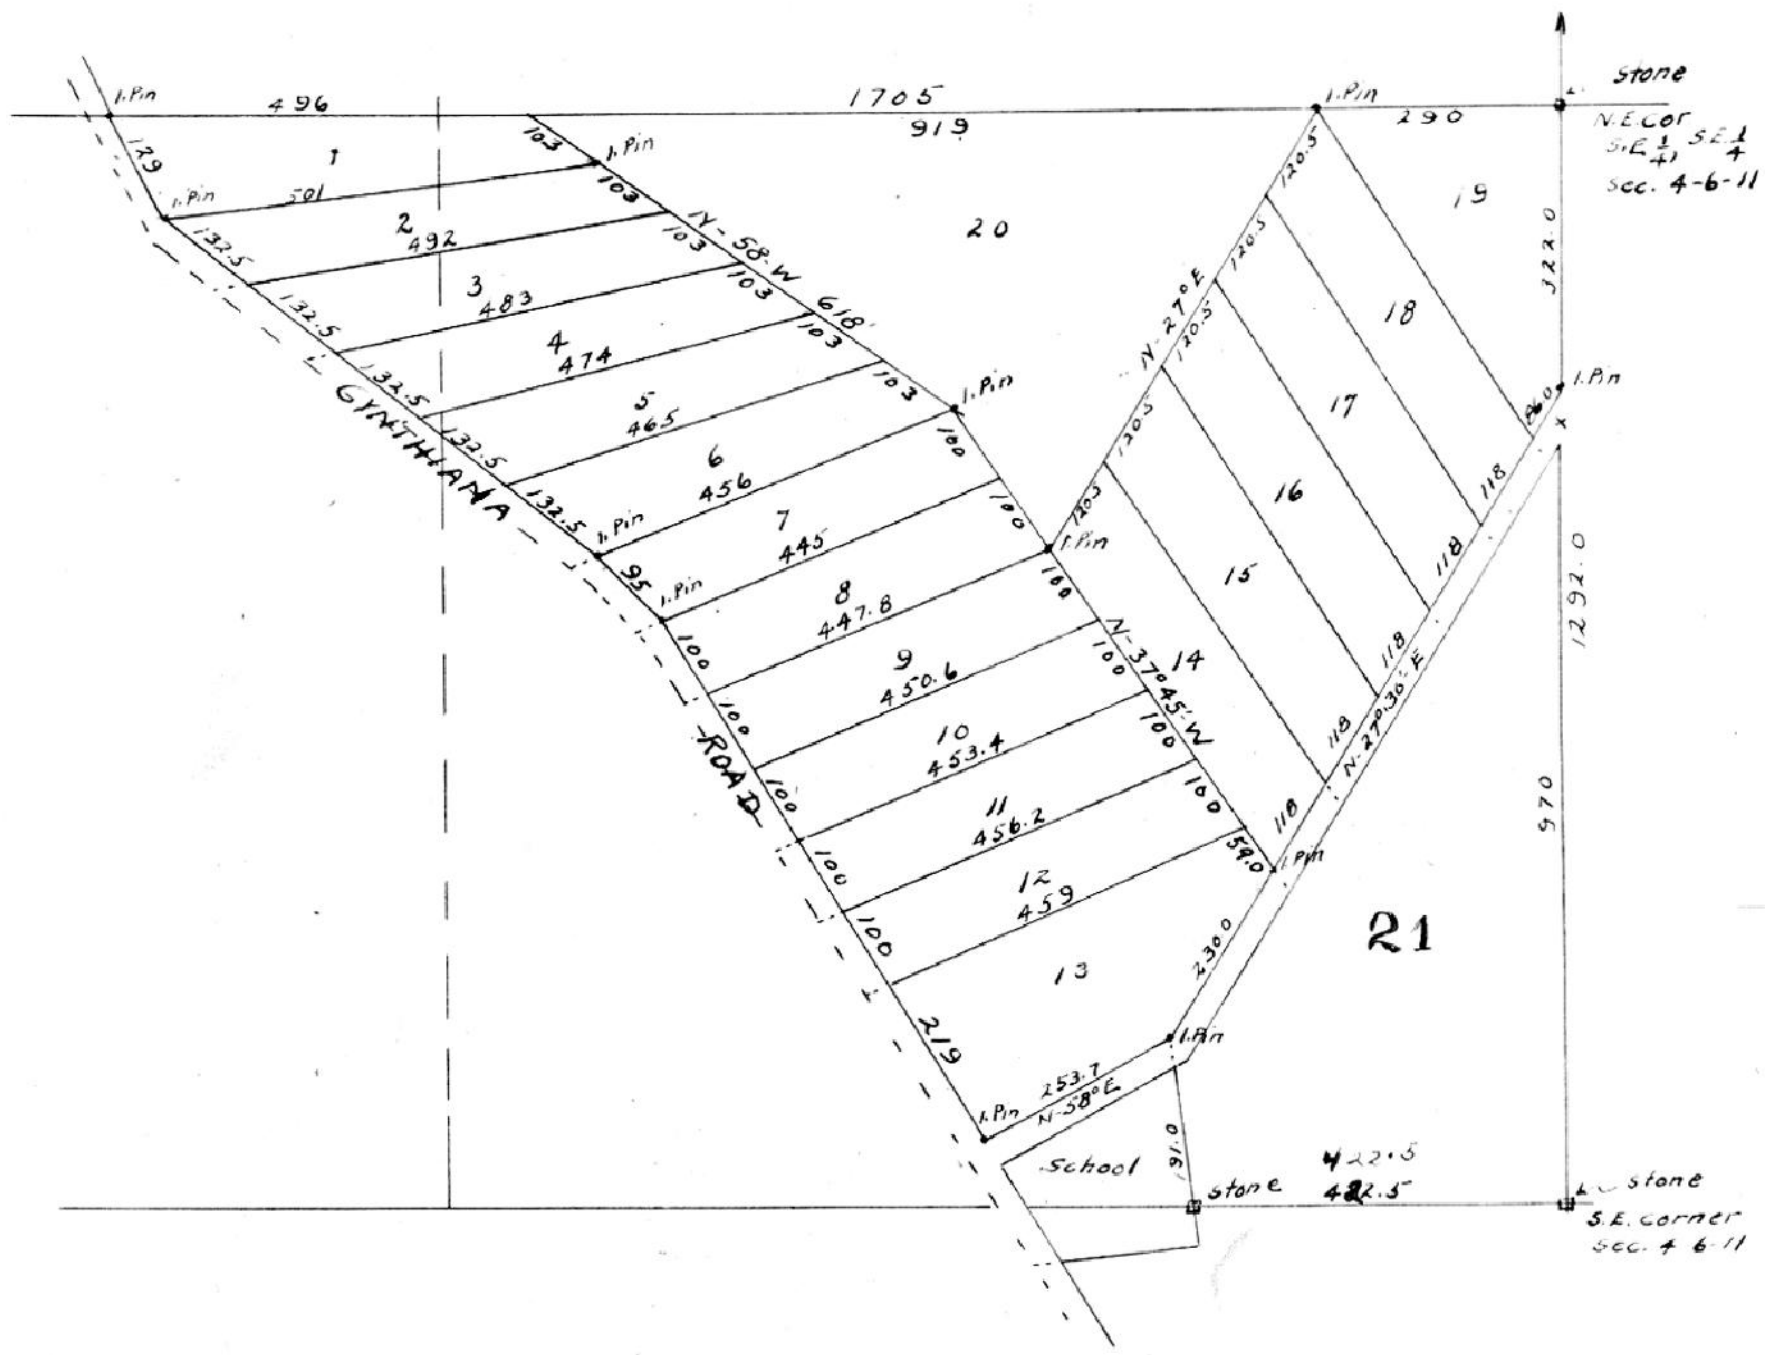


#13256

FARVIEW

Aug. Pfafflin, C.E.

Subdivision of
Part of the South Half
of the South East Quarter
of Section Four Township Six
South of Range Eleven West

Wm. J. Muensterman, Trustee

STATE OF INDIANA, VANDERBURGH COUNTY S.S.

Before me the undersigned a Notary Public in and for said County and State ersonally appeared William J. Muensterman, Trustee and acknowledged the execution of this Plat.

Witness my hand and notarial seal this 2 day of October, 1925.

My commission expires Oct. 31, 1927. Seal Pearle Lee Williams, Notary Public.

SEAL
August Pfafflin
REGISTERED
No. 69
State of Indiana
Professional Engineer.

RECORDED.....OCTOBER.....2, 1925.

Henry Barker R.V.C.
Opal Skinner D.R.V.C.