
LANT PLACE

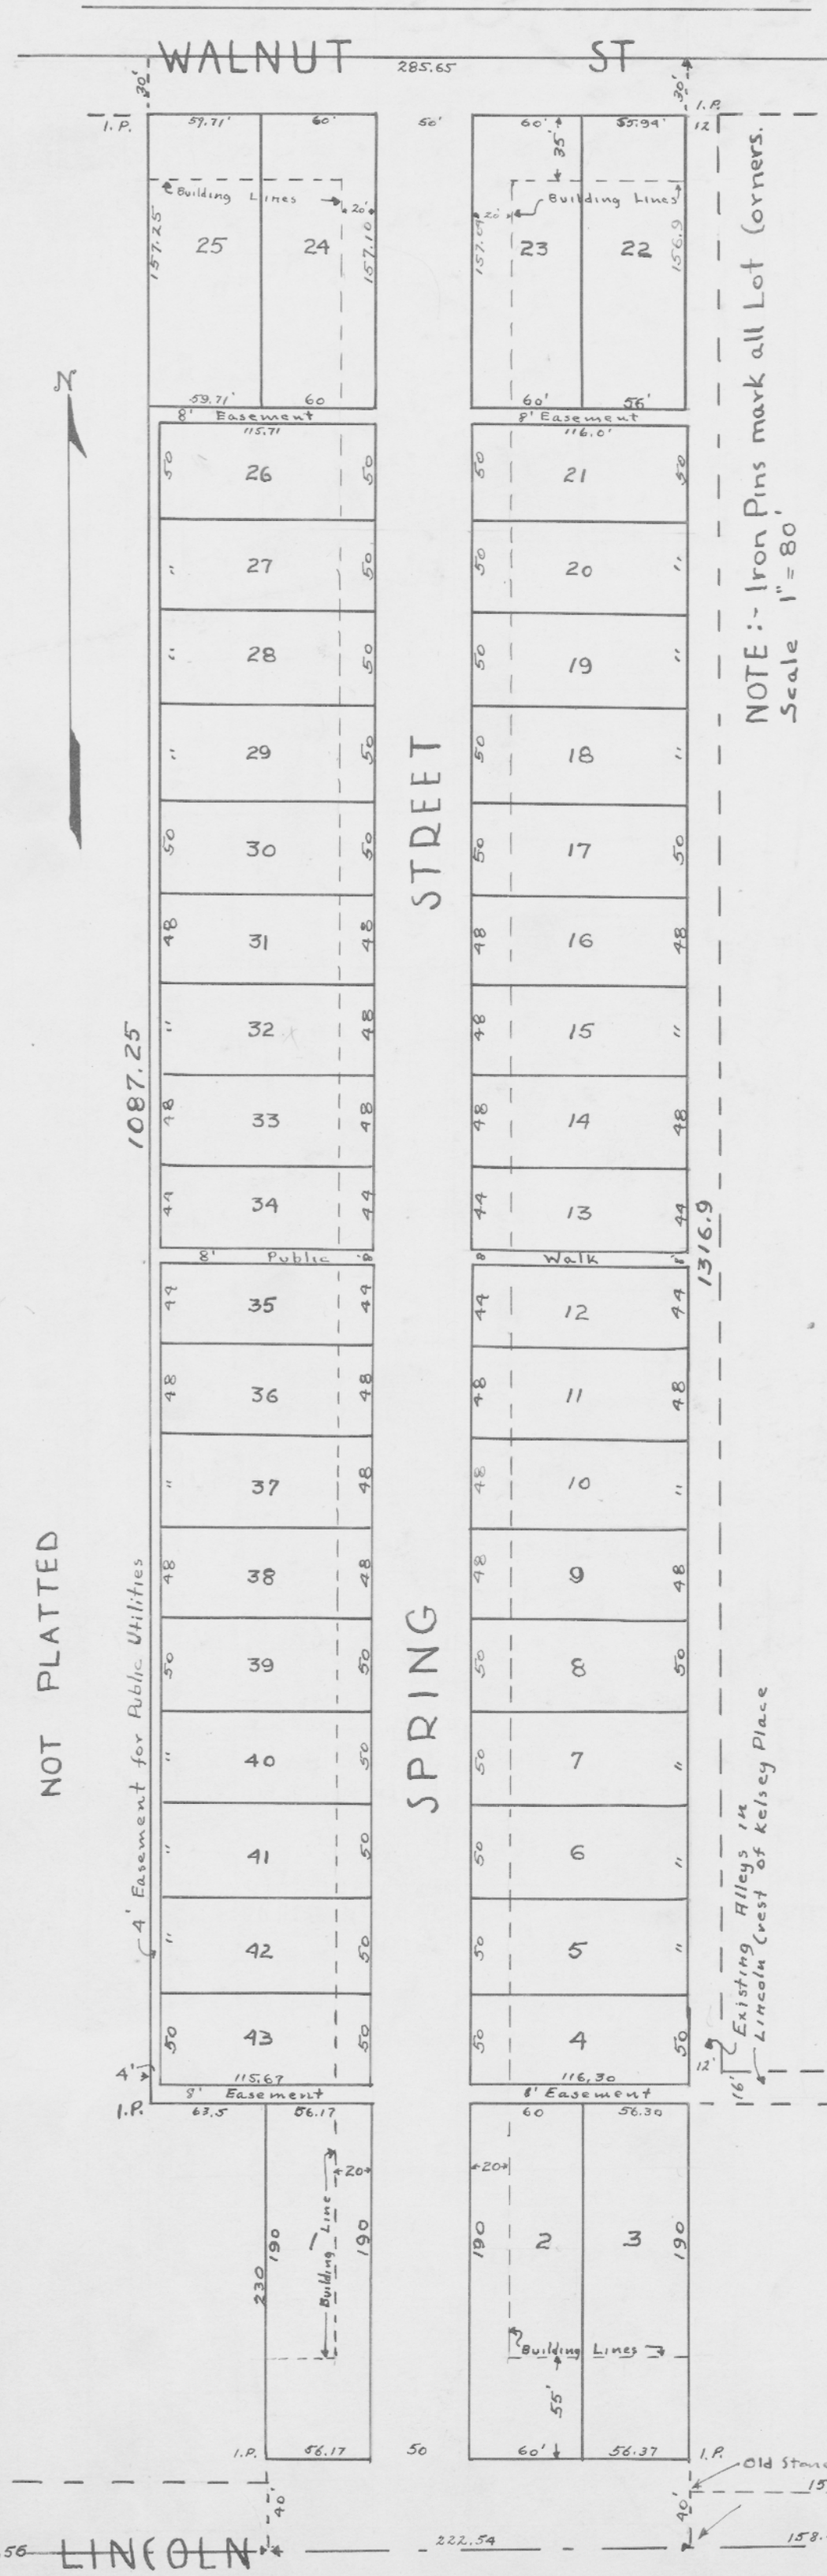

#46738

A SUBDIVISION OF A PART OF THE SOUTHWEST QUARTER OF THE NORTHWEST QUARTER OF SECTION 27, T. 6 S., R. 10 W. AND DESCRIBED AS FOLLOWS:

Commencing at a point, on the south line of said quarter section , 636'.56 east of the S. W. corner of said quarter section, running thence north 230'. thence west 63'.5; thence north 1087'.25 to the center of Walnut St.; thence east along center line of Walnut Street 285'.65; thence south 1316'.9 to the south line of quarter section; thence west 222'.54 to the place of beginning.

STATE OF INDIANA)
)SS:
VANDERBURGH CO)

Before me a Notary Public in and for said County and State personally appeared Katie A. Lant and acknowledged the execution of this plat.

Witness my hand and notarial seal this 24th day of Sept. 1936.

My commission expires the 9th day of Feb. 1938

Ernest E. Feltman

(Seal)

Joseph T. Hill,
Civil Engr.

(Seal)

Approved By
City Plan Commission
of Evansville, Ind.
Sep. 25, 1936
H. M. Dickman, Pres.
H. E. Hulseman, Sec'y

RECORDED.....DECEMBER.....31, 1936.

Leo C Lutzenich R.V.C.

For Modification of these Restrictions see Misc. Record "M," at page 389.