WILTON MANOR

#C4869

A Subdivision of the east half of the west half of the southeast quarter of Section 34, township 6 south, range 11 west; excepting the recorded plat of Wilton Place.

State of Indiana)
) S.S.
Vanderburgh County)

Before me, a notary public for said state and county Henry M. Crane owner and subdivider, personally appeared and acknowledged the execution of this plat.

Henry M. Crane (Seal)

Witness my hand and seal this 24 day of Feb. 1940.

(Seal) Joseph T. Ocker, Notary Public

My commission expires Feb. 13, 1940.

Approved by City Plan Commission of Evansville, Ind. on condition that survey is correct Mar. 7, 1940.

Plat Record No. 1 Page 4

E. M. Dickman, Pres.

A. W. Schoettlin, Sec'y.

Survey and plat by Wm. T. Mitch, C. E. - Files Register #105 (seal)

RECORDED.....JUNE.....27, 1940.

Joseph A Betz R.D.C.

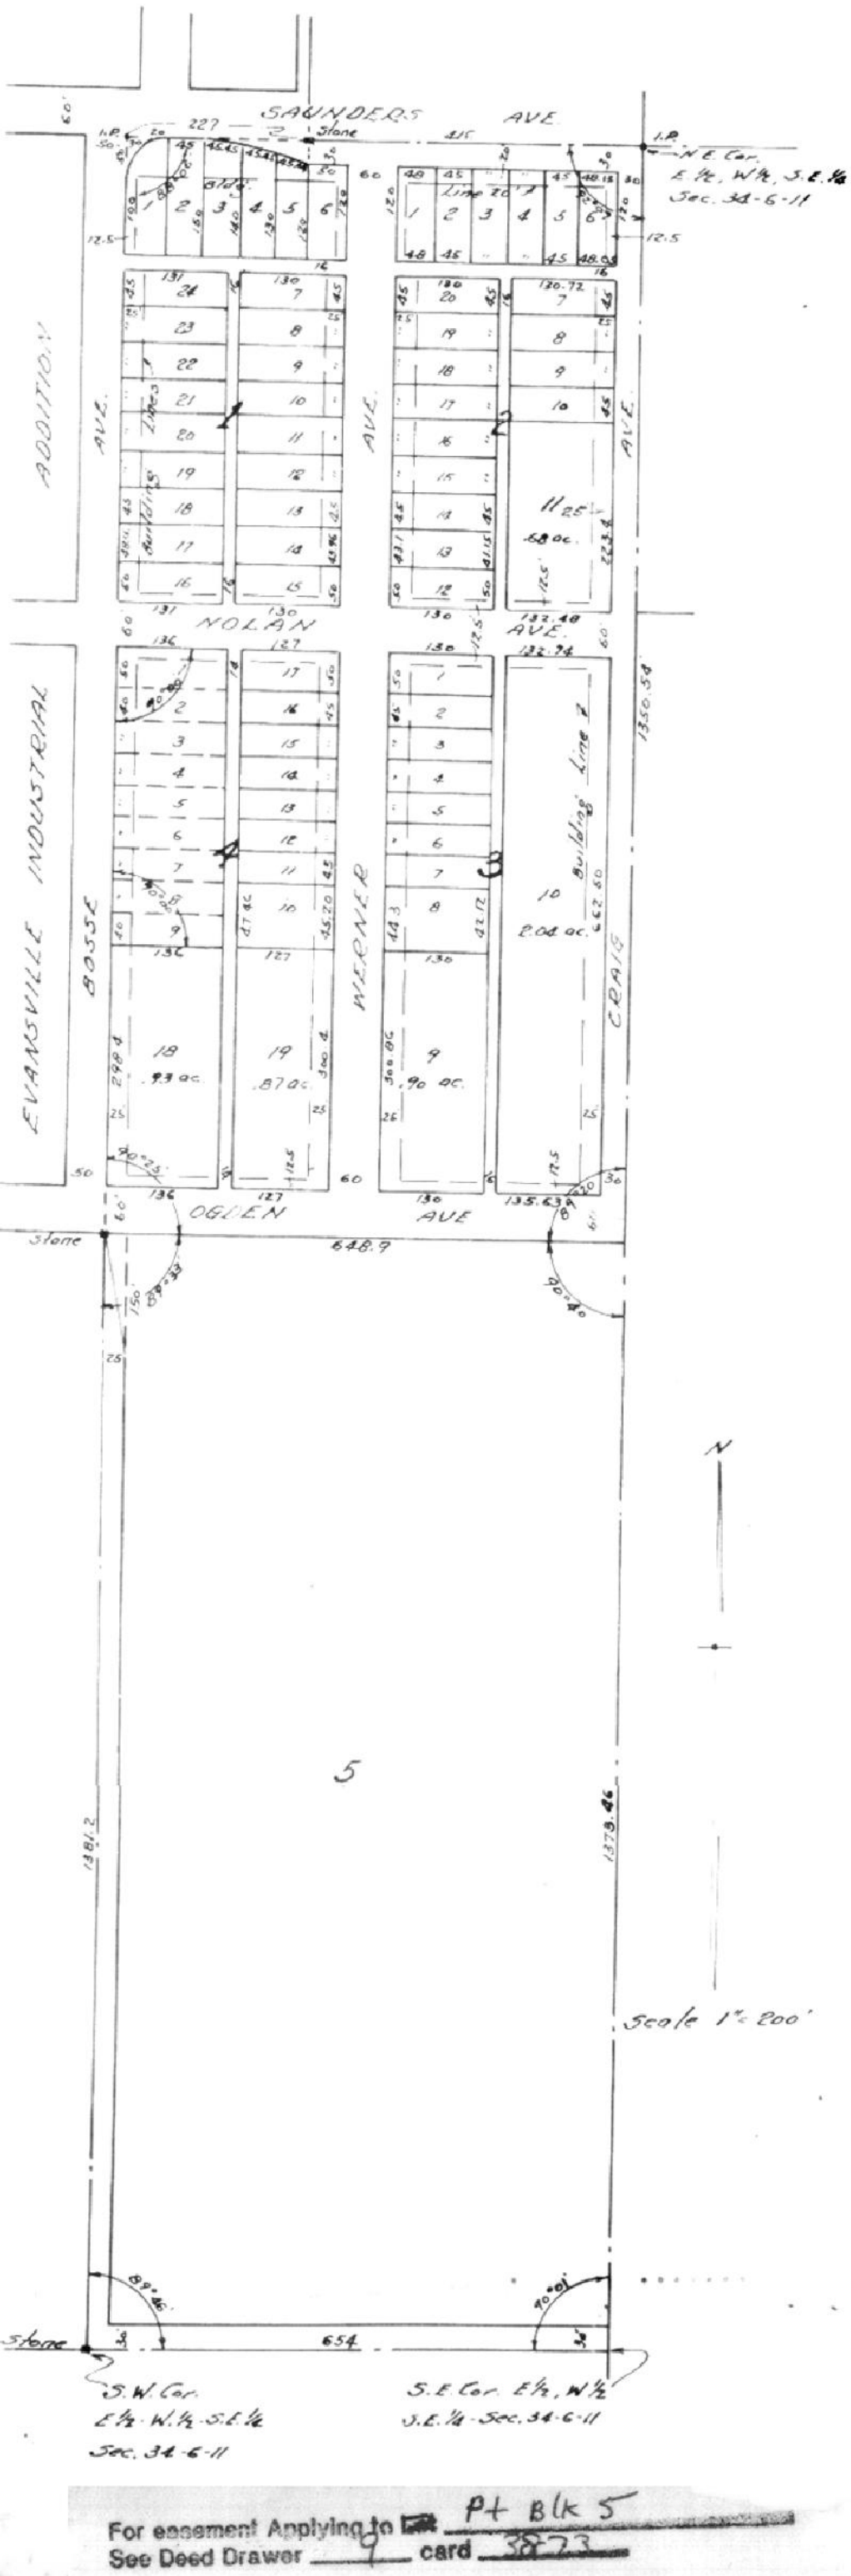

For easement Applying to Pt Blk 5
See Deed Drawer 9 card 3873