MALEY-WERTZ SECOND SUB.

#93371

A Subdivision of the North part of the Northeast Quarter of the Southwest Quarter of Section Three (3), Township Seven (7) South, RangeTen (10) West.

STATE OF INDIANA)
) S.S.
VANDERBURGH COUNTY)

Before me, a notary public, inand for said State and County, Wm. S. Partington and Claude Wertz owners and subdividers personally appeared and acknowledged this plat.

Maley & Wertz Lbr. Co.
By Wm. S. Partington, Vice Pres.
Claude Wertz, Sec. Treas.

Wintess my hand and seal this 30th day of November, 1939.-

Fay Frost, Notary Public

My commission expires Aug. 25, 1941. (Seal)

This Subdivision Surveyed & Platted by Charles E. Day. (Seal)

Charles E. Day, Professional Engineer,
Registered No. 2060
State of Indiana

Approved by City Plan Commission of Evansville, Ind. on condition that survey is correct.

Plat Record No. 1 Page 34

H. M. Dickman, Pres.
A. W. Schoettlin, Sec'y.

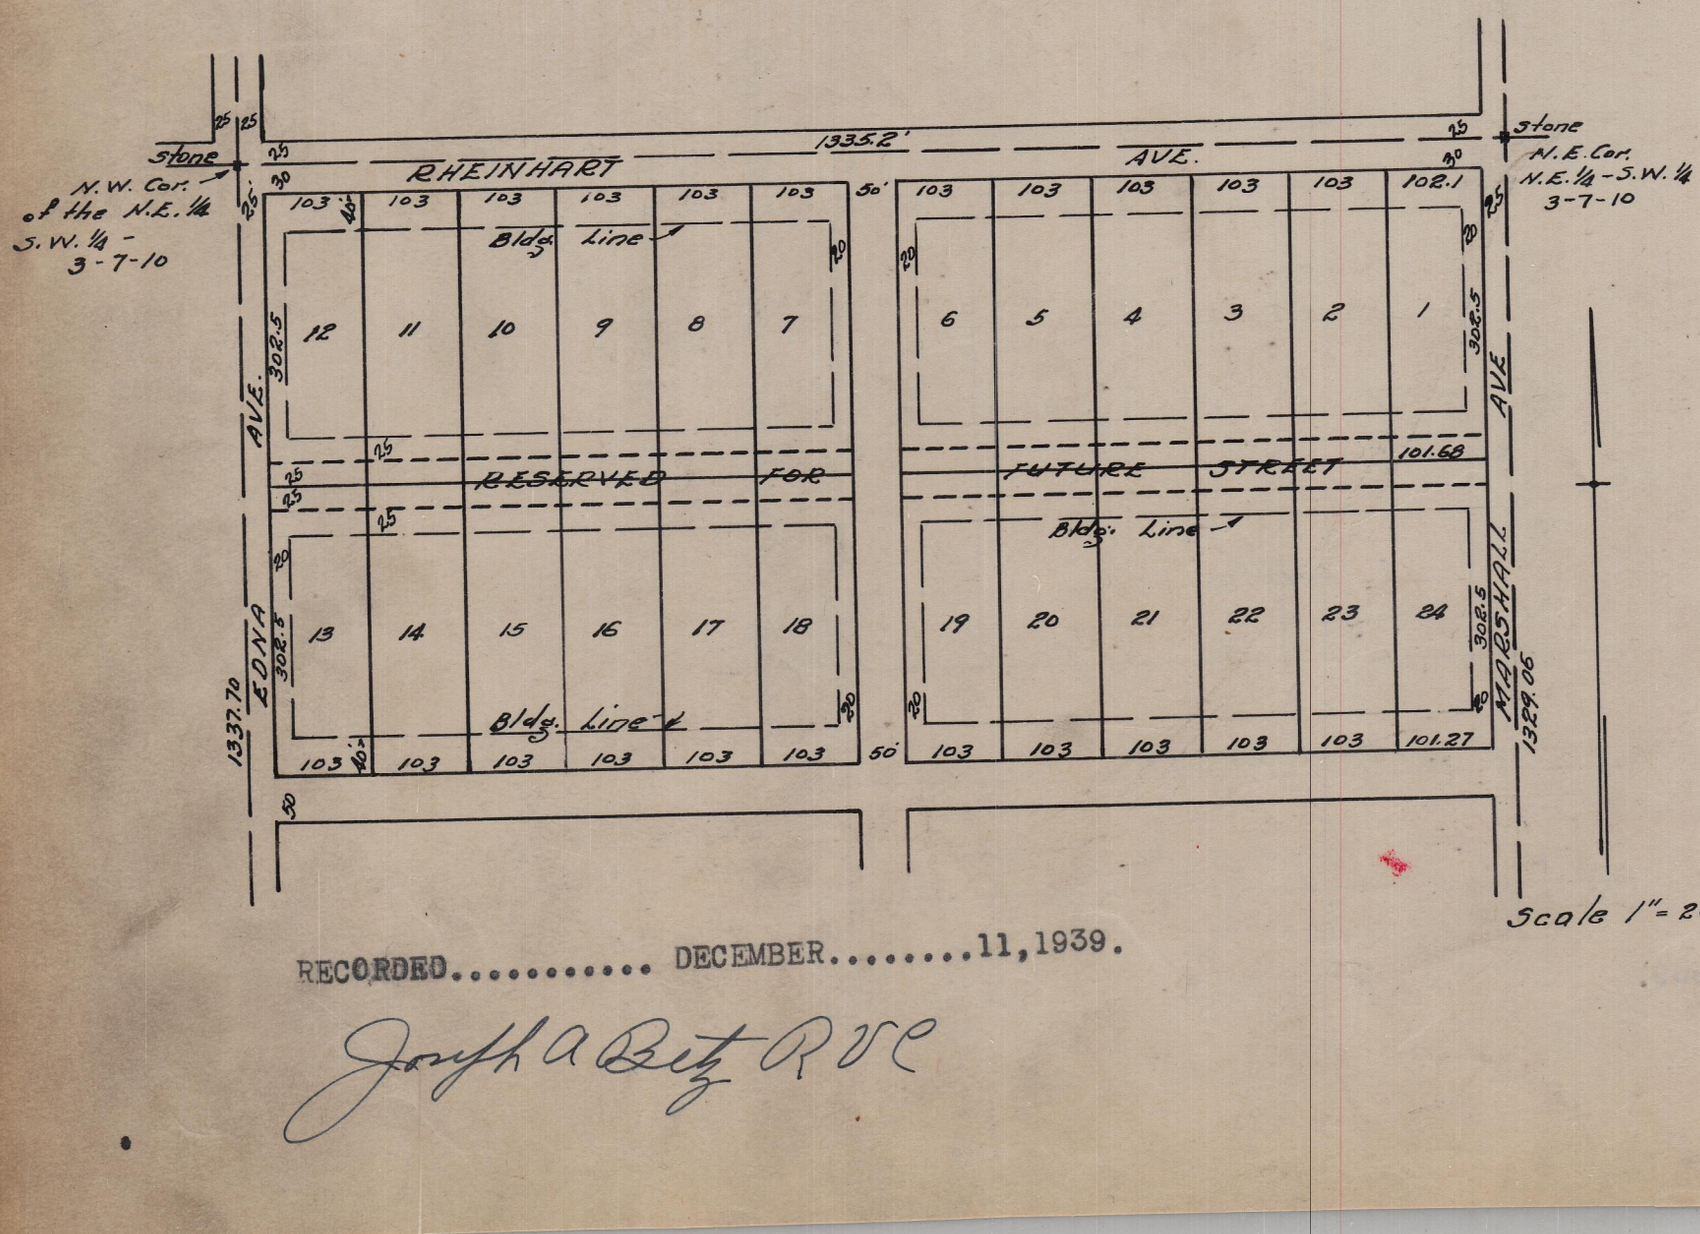

RECORDED..... DECEMBER.....11,1939.

Joseph A Betz RVC