COLLEGE VIEW

#7760 A Subdivision of part of the South Half (½) of the Northwest Quarter (¼), of the Northeast Quarter ¼ of Section 33, T 6 S. R 10 W. Described as Follows: Commencing at the S.E. Cor. of said South ½, thence West 1115.52 ft. thence North 218.65 ft., thence Northeastwardly along Grainger Ditch 99 ft, thence West 217.8 ft., thence North 149.15 ft., thence East 207.81 ft., thence North 204.67 ft., thence East 1077.47 ft., thence South 658.57 ft, to the place of beginning.

State of Indiana)
Vanderburgh County) S.S.

Before me, a notary public in and for said State and County, Alvin Eades, owner and subdivider, personally appeared and acknowledged the execution of this plat.

Alvin Eades

Witness my hand and seal this 29 day of Aug. 1940.

My commission expires October 4,1942. (Seal)

Addie A. Roller, Notary Public

The undersigned Civil Engineer and Surveyor hereby certifies that the above plat is correct and in accordance with the survey made according to the above description.


Charles E. Day, [illegible]
Engineer, Registered No. [illegible]
State of Indiana

Approved by City Plan Commission of Evansville, Ind. Sept. 9, 1940.

Plat Record No. 1 Pg. 91

J. M. Hickman, Pres.

A. V. Emmert Jr, Sec'y.

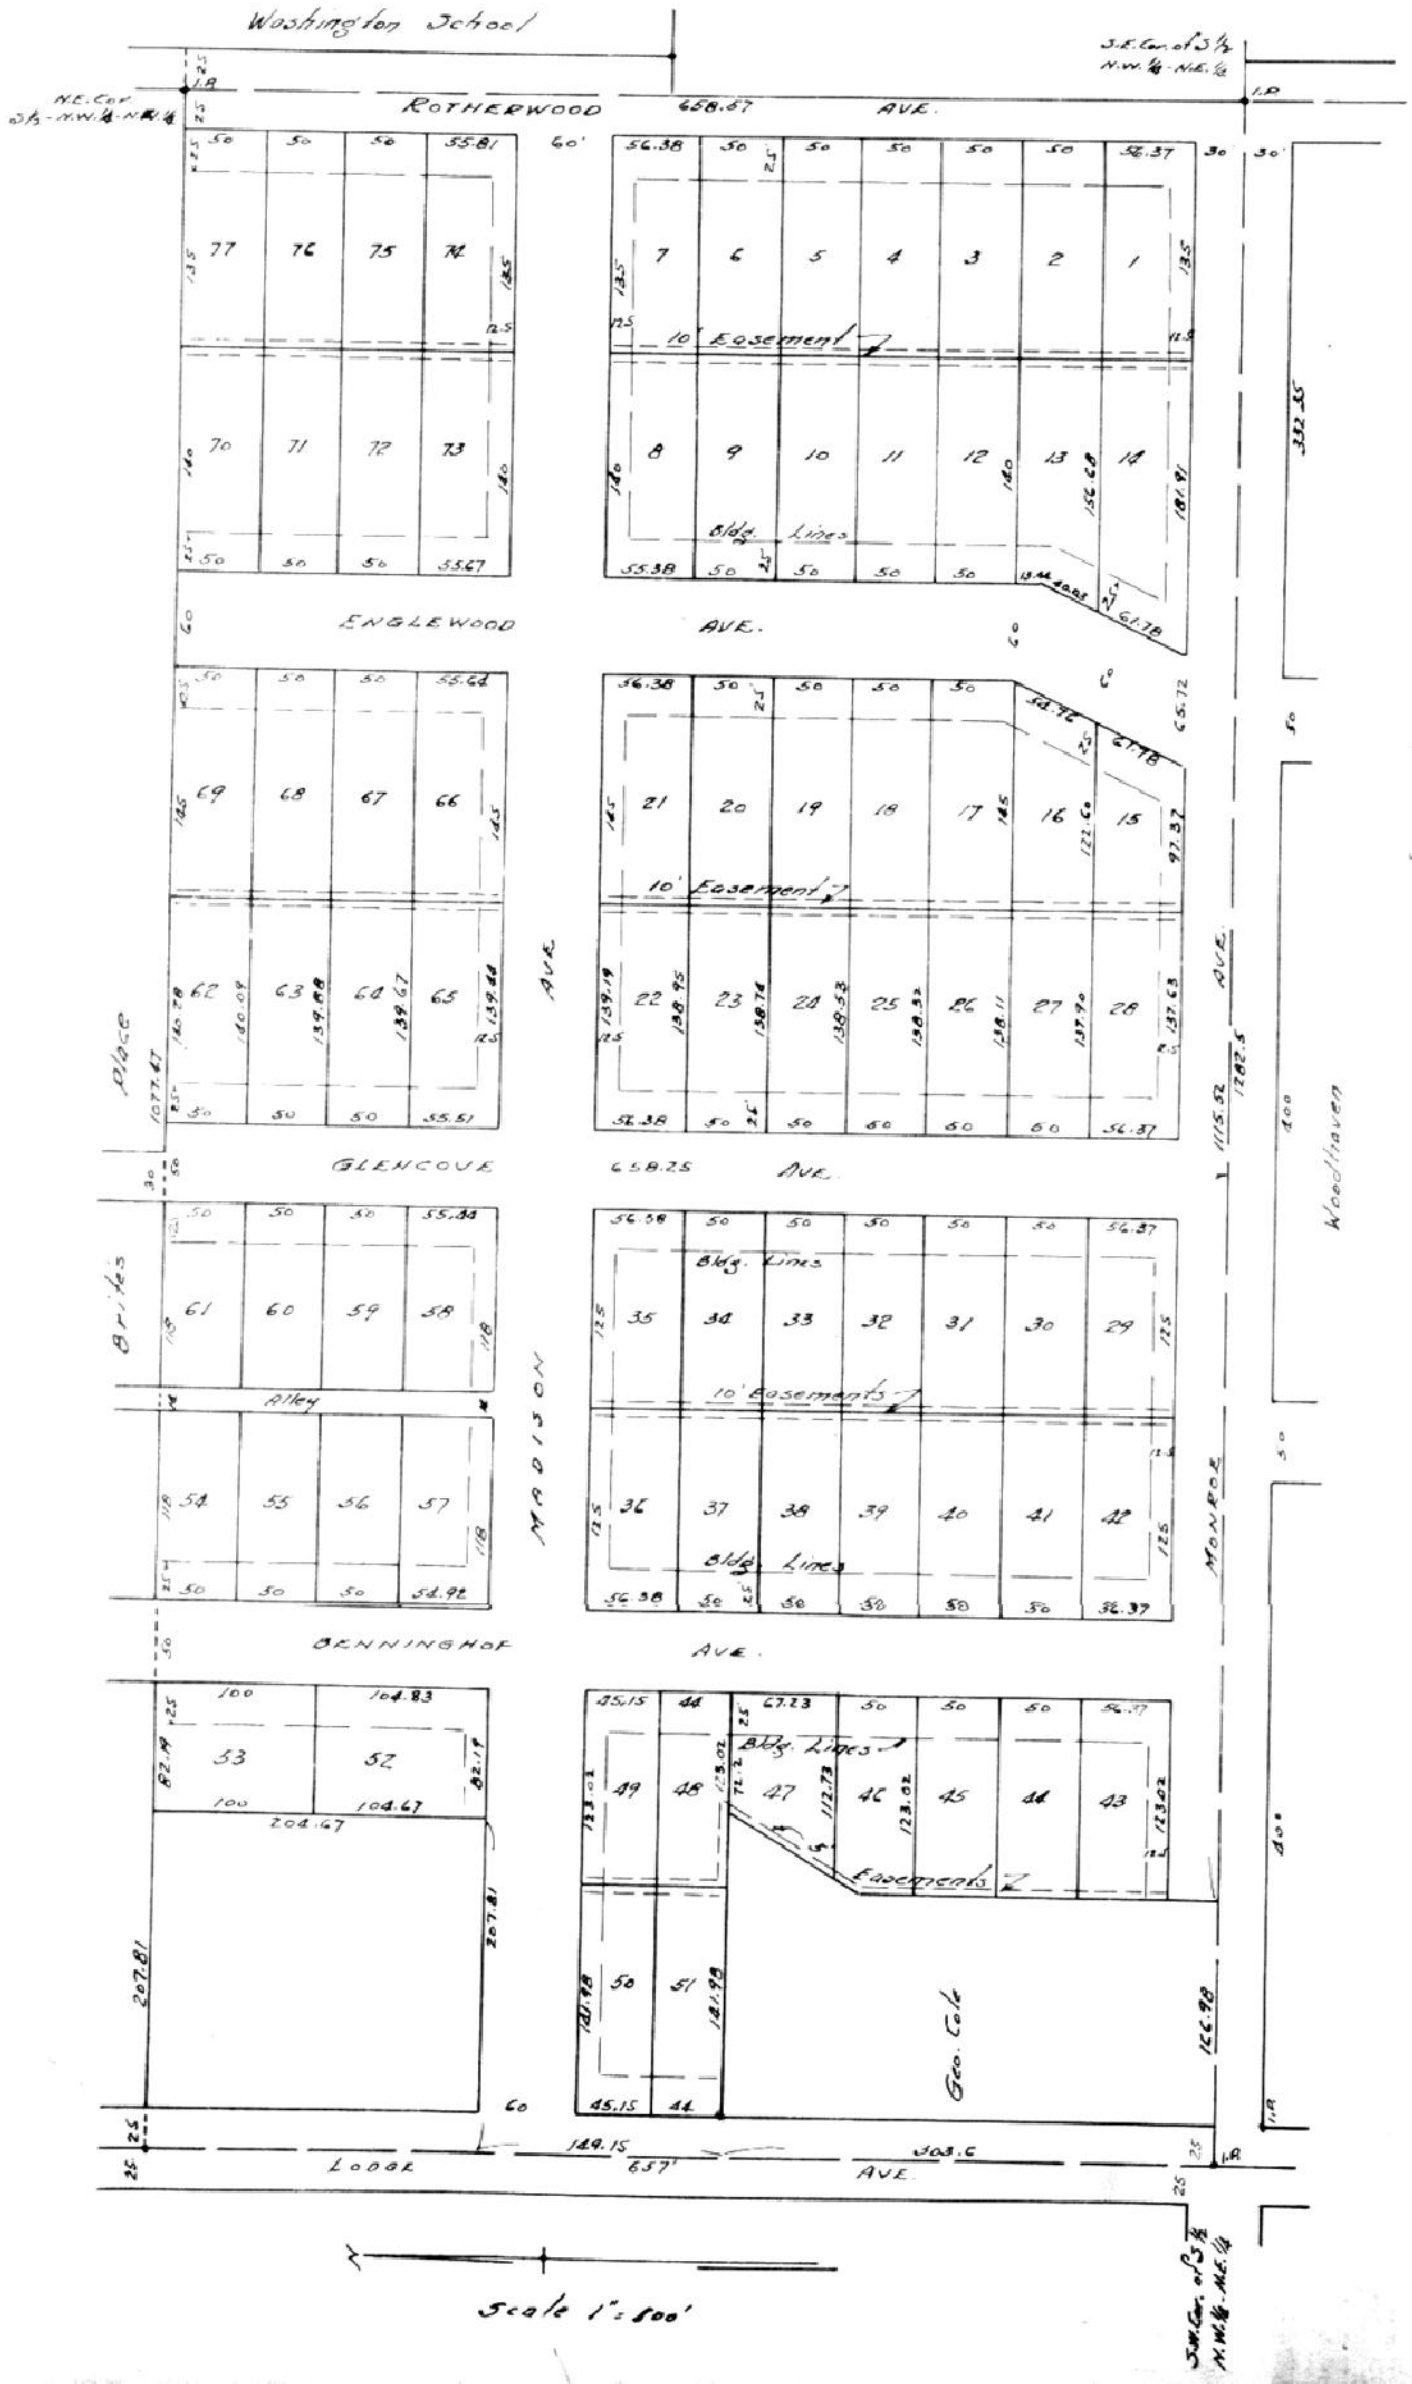

For Covenants and Restrictions see misc. Record - "N" page 534.