ARTES SUBDIVISION

#13263 OF A PART OF THE SOUTH HALF OF SECTION 10, T.6S., R.11W.

DESCRIPTION:- Commencing at the S.E. Corner of the S.W.¼ of the S.E.¼ of Section 10-6-11 and running thence N. 89°25' W. along the South line of said Section, 1141.9 feet to the center of the New Harmony Road; thence N. 21°36' W. along the center of road, 615 feet; thence N. 68°24' E., 476.2 feet to the center of State Road No. 66; thence S.66°36' E., along center of Highway, 1008.2 feet to the East line of the aforesaid S.W.¼; thence South 358.24 feet to the place of beginning.

STATE OF INDIaNA)
VANDERBURGH CO.) SS:

Before me the undersigned notary public in and for said County and State personally appeared William Artes, Trustee for the owners thereof, and acknowledged the execution of this plat.

William Artes, Trustee

Witness my hand and Notarial Seal this 11 day of December, 1940.

Josephine C. Mac Corkle
Notary Public

My commission expires May 23,1942. (Seal)

Approved by City Plan Commission of Evansville,Ind. Dec. 20,1940. Plat Record No. 1 Page 56.

H. M. Dickman, Pres.

A. W. Schoettlin, Sec'y.

The undersigned Civil Engineer and Surveyor hereby certifies that the above plat is correct drawing of a survey made according to the above description.

(Seal)

Jos. T. Hill, Civil Engineer.
Dec. 10,1940.

Jos. T. Hill, Jr.
Professional Engineer,
Registered No.155, State of Indiana

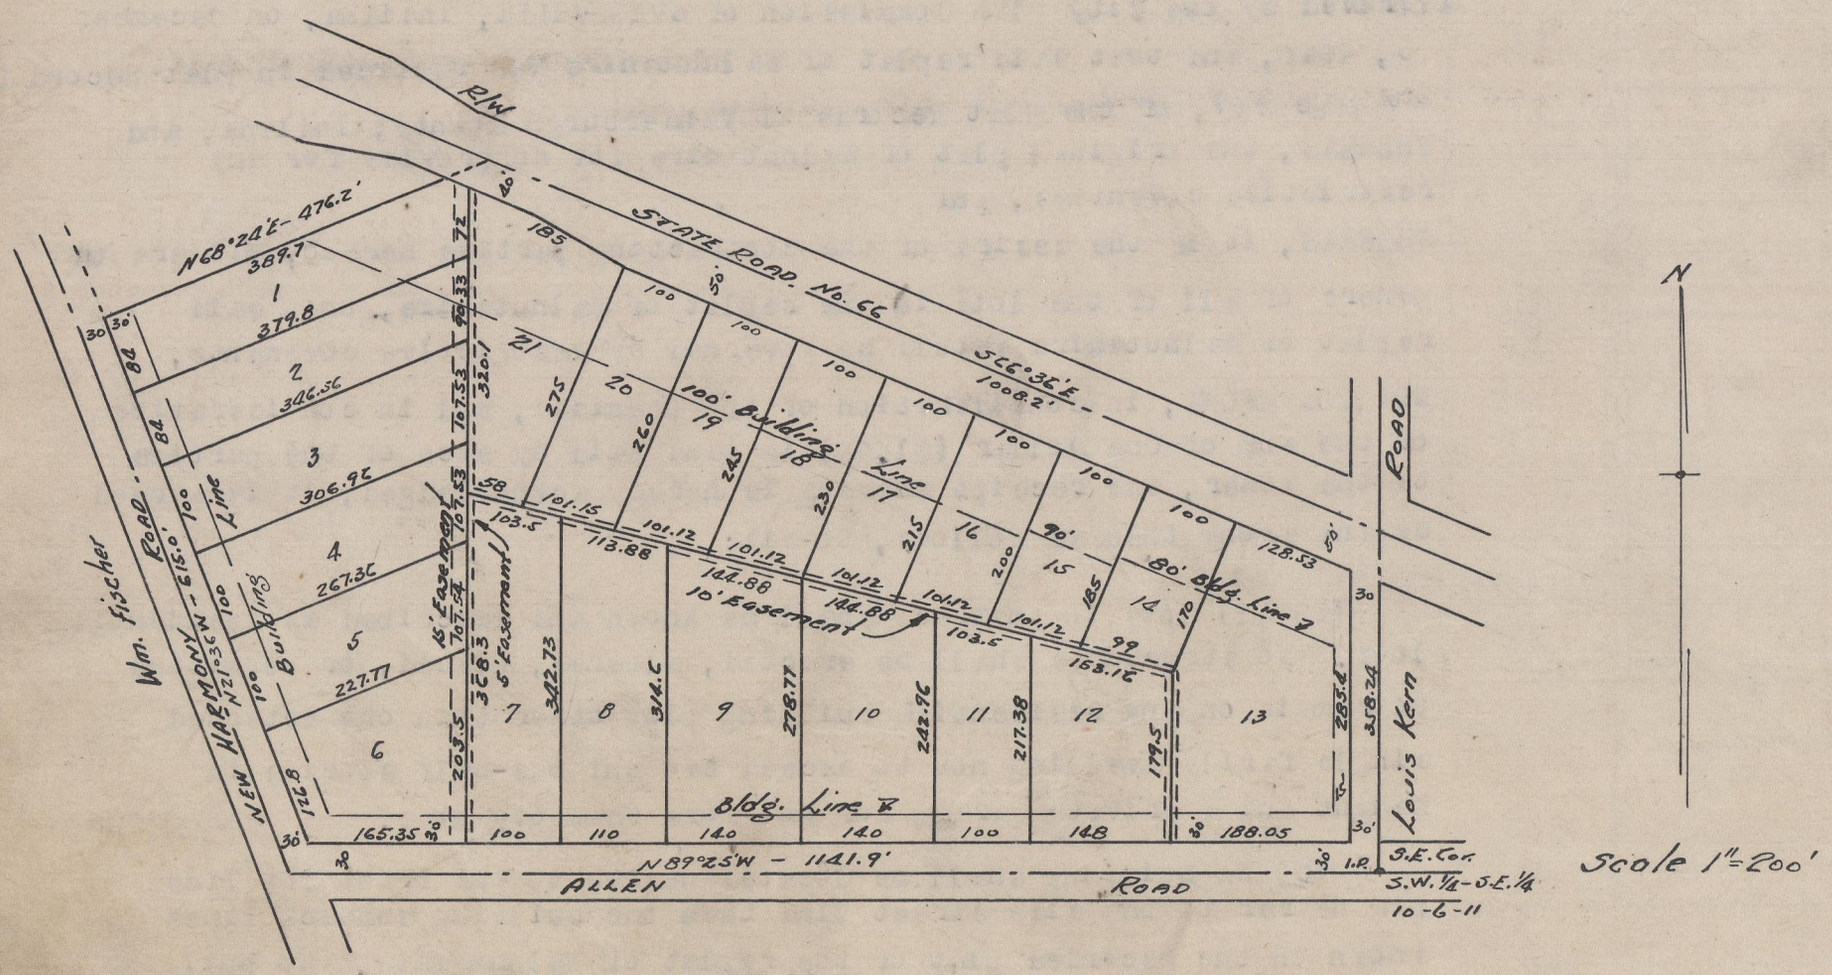

RECORDED.....DECEMBER.....26,1940.

Joseph A Beitz RVC