A RE-PLAT

of lots 26, 27 and 28 of block 8 Stanley Burbank Addition

20907

APPROVED BY
CITY PLAN COMMISSION
OF EVANSVILLE, IND.
MAY 7 1941
PLAT RECORD NO. 1 PAGE 66
[illegible] PRES.
A. H. Hartig SEC'Y

Duly Entered for Taxation
MAY 10 1941
Chas. F. Allen
AUDITOR

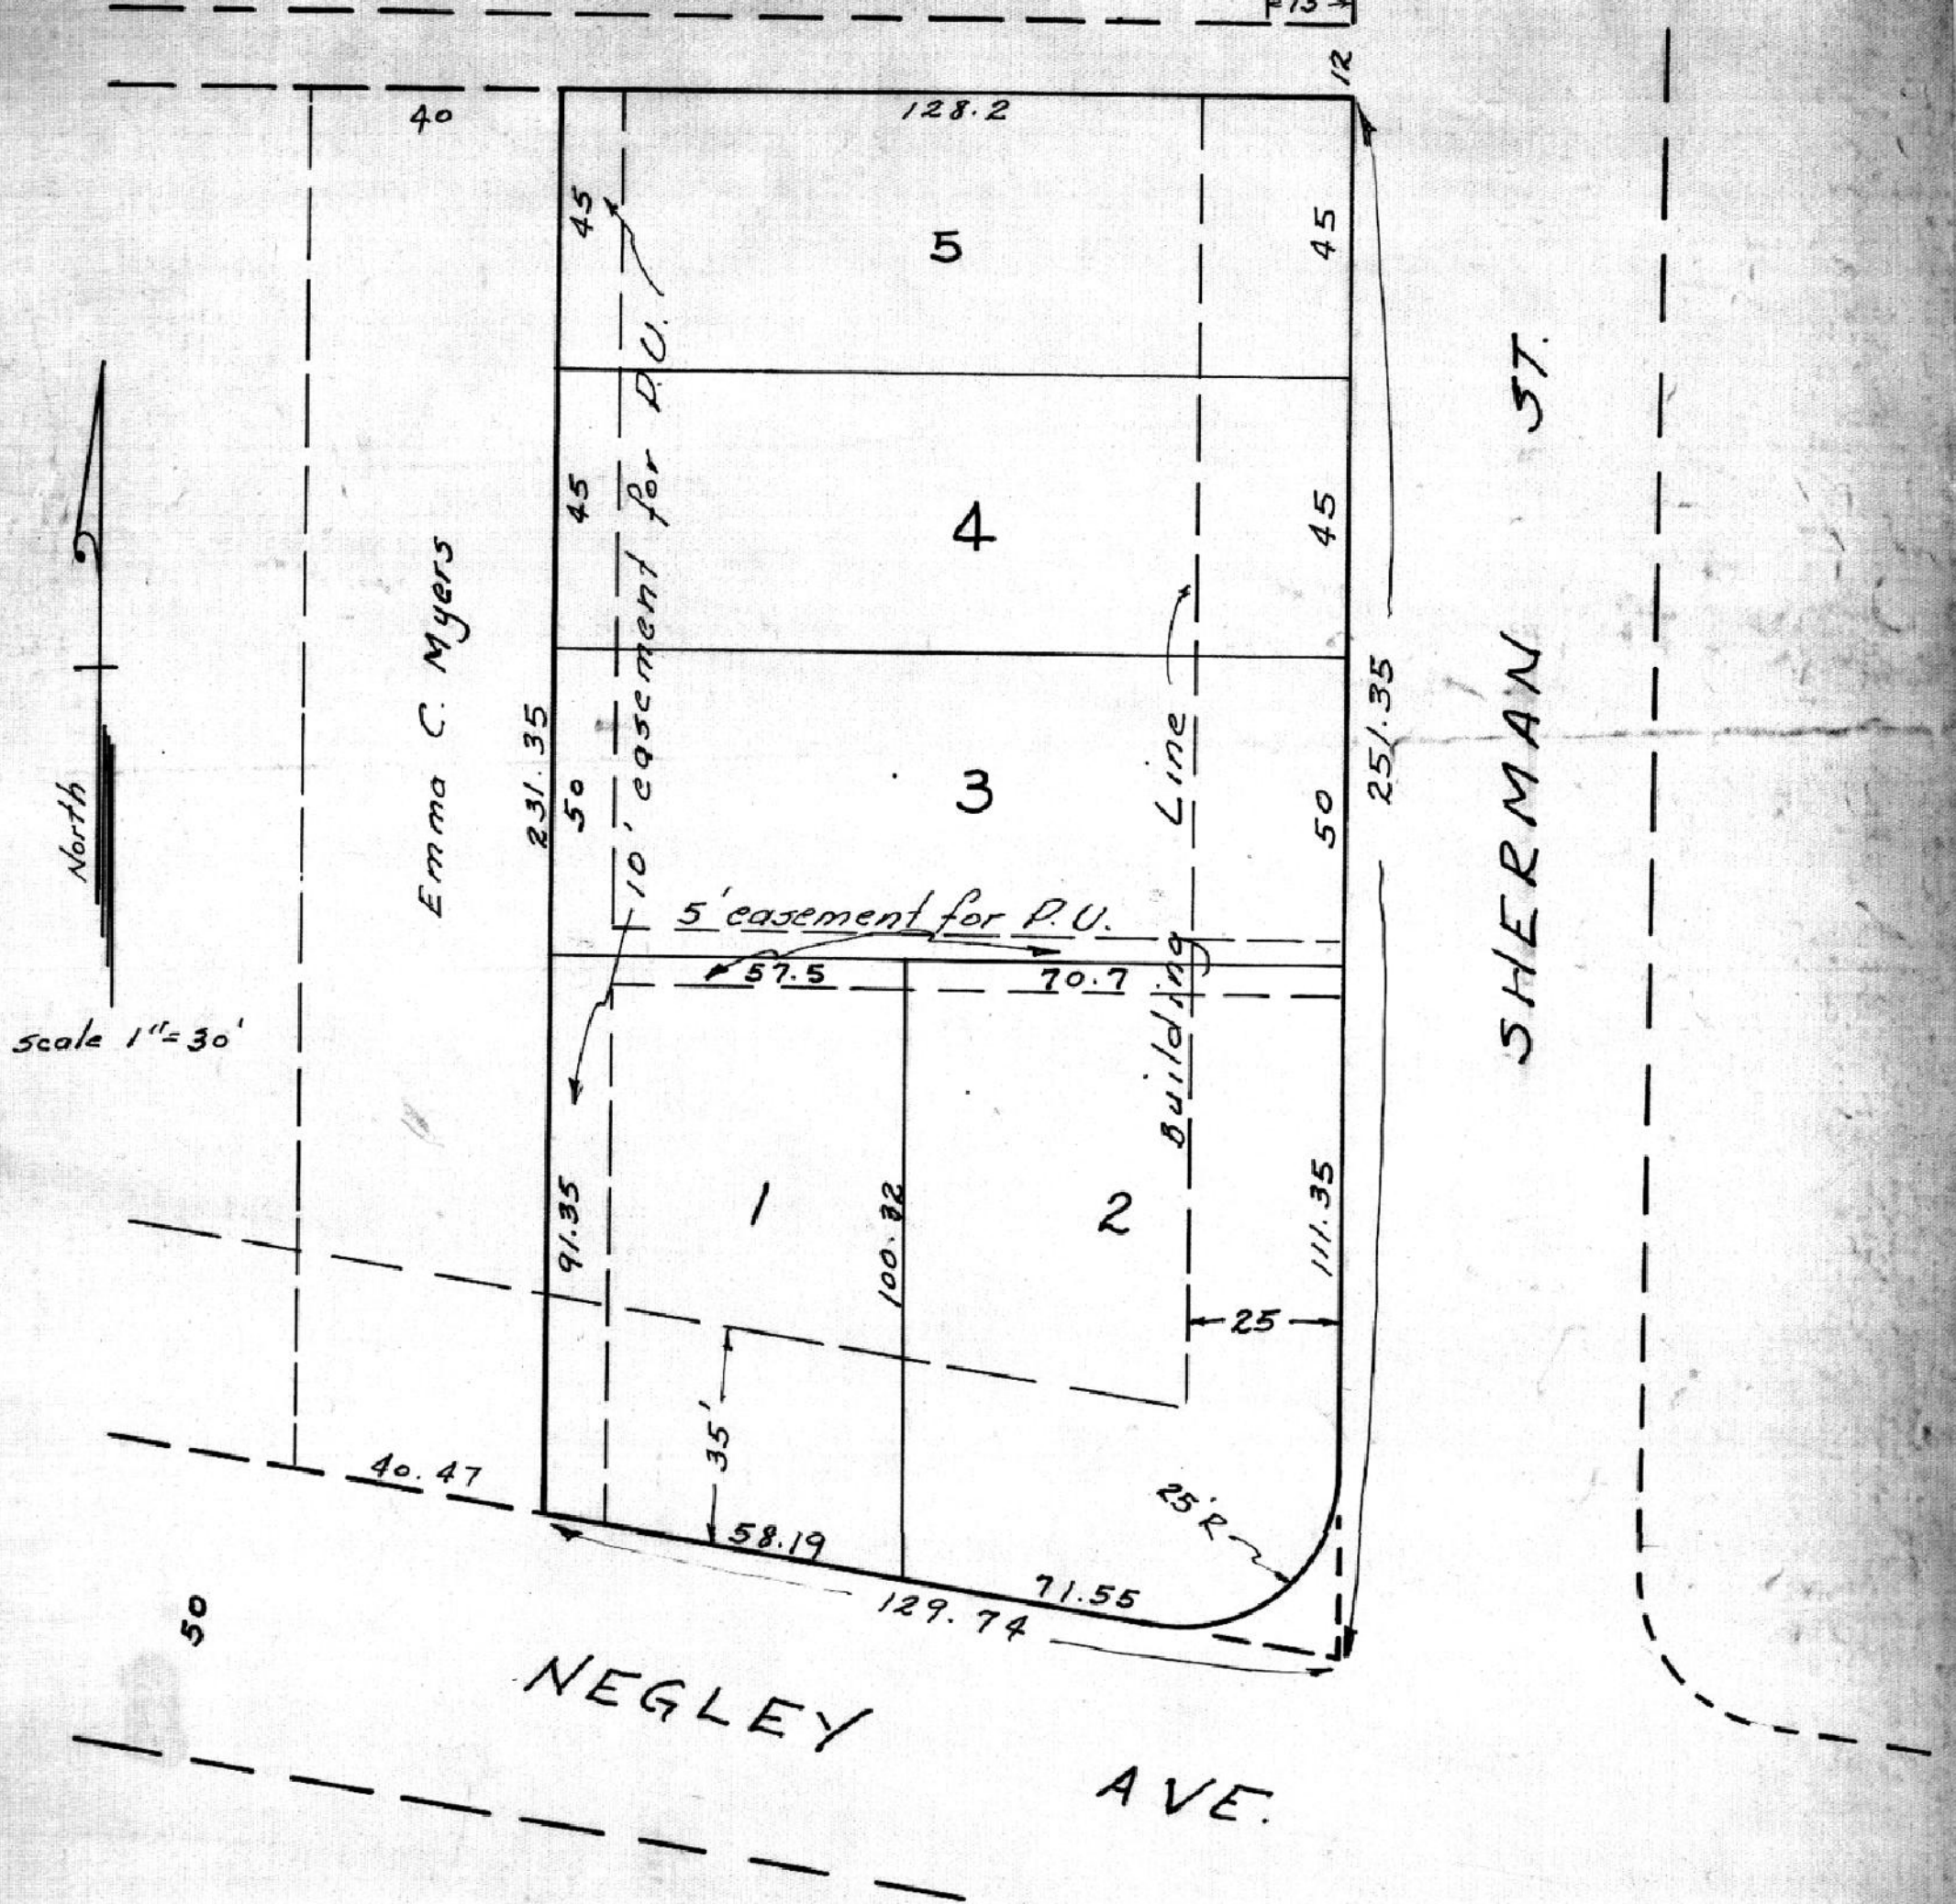

STATE OF INDIANA
VANDERBURGH COUNTY } S.S.

Before me a notary Public in and for said State and County. Lucy Andreae, owner and subdivider, personally appeared and acknowleged the execution of this plat.

Lucy Andreae. owner

Witness my hand and seal this 2nd day of May 1941

John E. O'Boirk Notary Public.

My commission expires January 2nd 1944

The undersigned Civil Engineer and Surveyor hereby certifies that the above plat is a true and correct drawing of a survey made according to the above discription.

P. J. Rettiger
Charles E. Day