A RE-PLAT

of LOTS 1 AND 2 BLOCK 7 PARKLAND ADDITION.

#39187

STATE OF INDIANA)
)S.S.
VANDERBURGH COUNTY)

Before me a Notary Public in and for said State and County Thos E. and Anna Herron owners and subdividers personally appeared and acknowledged the execution of this plat.

Thomas Herron & Anna Herron, owner

Witness my hand and seal this 29" day of May, 1941.

(Seal) Arthur Deitsch, Notary Public

My Commission expires: Feb. 19,1944.

The undersigned Civil Engineer and Surveyor hereby certifies that the above plat is a true and correct drawing of a survey made according to the above description.

Charles A. Day,
Professional Engineer
Registered No. 3060
State of Indiana
(Seal)

Approved by City Plan Commission of Evansville, Ind.
June 4,1941.
Plat Record No. 1 Page 68
L. A. Ratcliffe, Pres.
A. A. Hartig, Secty

P. H. Oettger
Charles A. Day

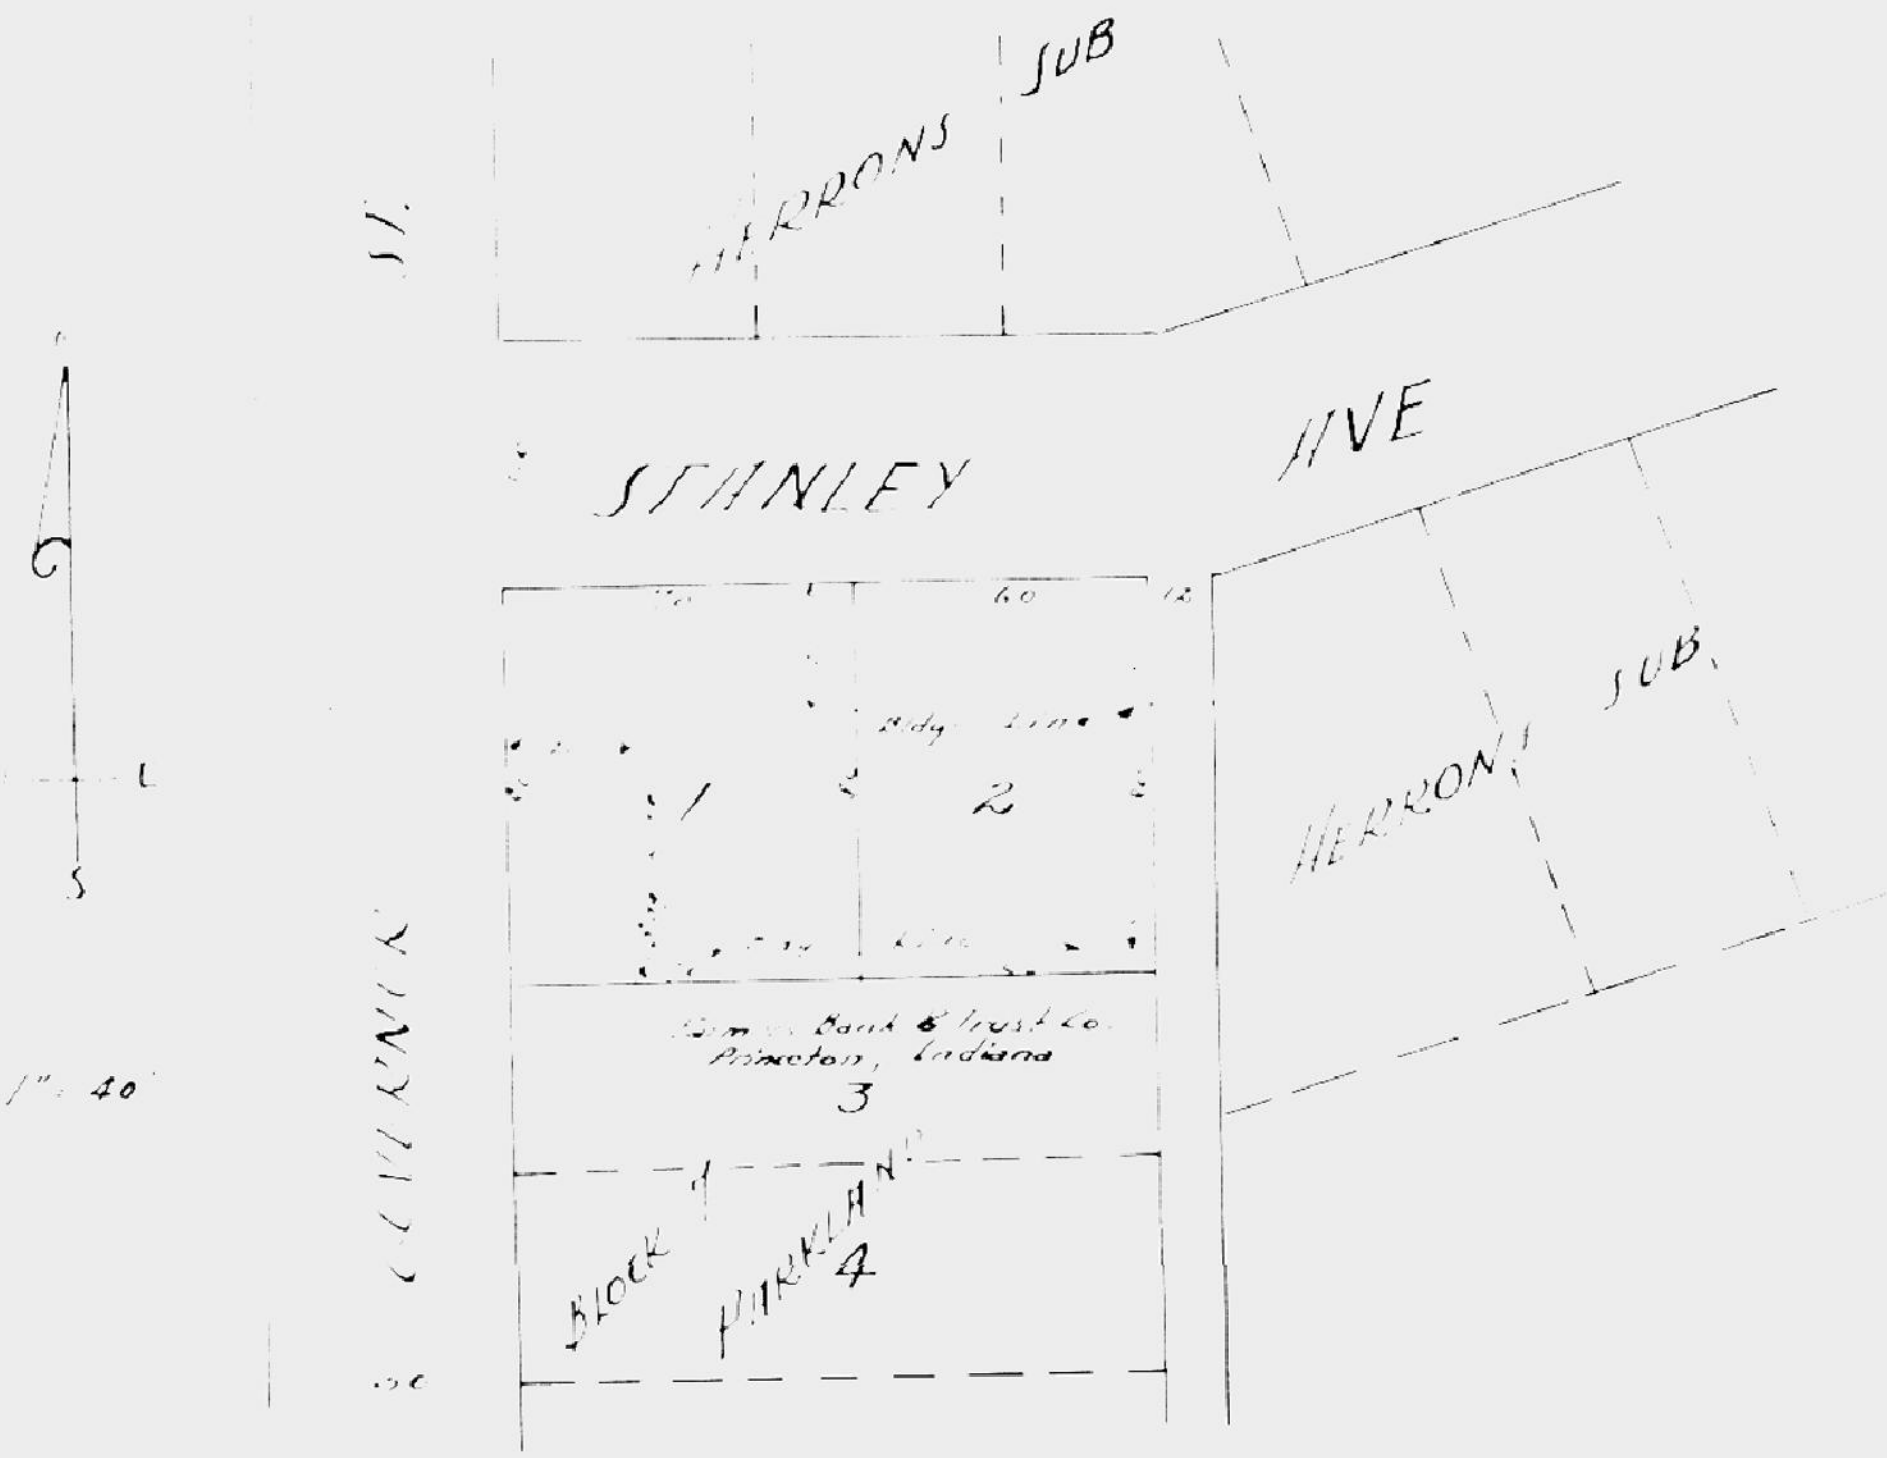

RECORDED.....MARCH.....13,1942.