#41039

A REPLAT OF
LOTS 15 AND 16 BLK 30
LAMASCO

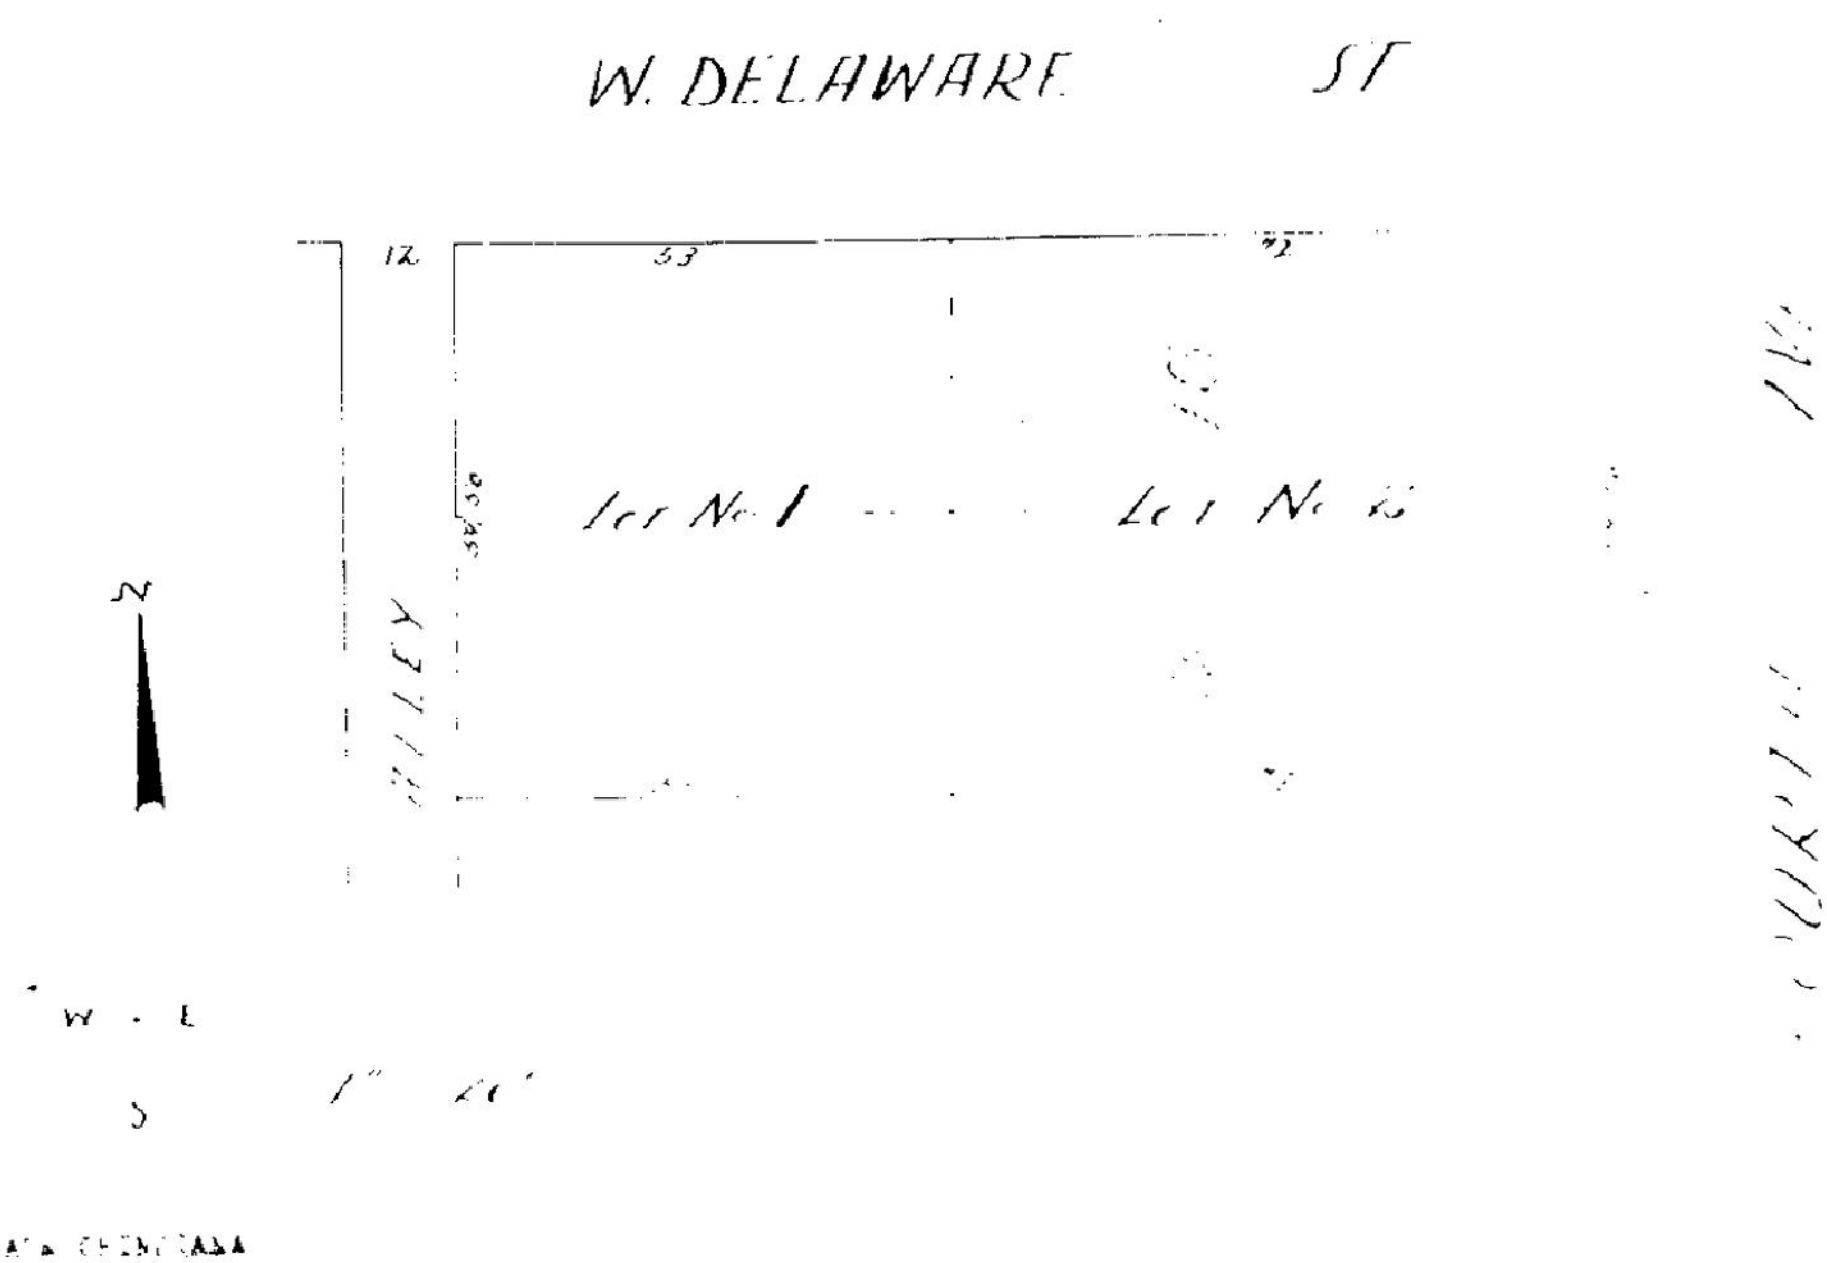

STATE OF INDIANA

VANDERBURGH COUNTY } ss

Before me, a Notary Public in and for said State and County the undersigned owners of the within plat appeared and acknowledged the execution of this plat.

Jessie L. Turner
Bertha F. Turner

Witness my hand and seal this 28 day of March 1942.
My commission expires April 20,1943. (Seal) Helen Schauer, Notary Public

The undersigned Surveyor and Civil Engineer hereby certifies that the above plat is a correct graphic survey made according to the description given above.

(Seal) Charles A. Jay, Civil Engineer and Surveyor

Charles A. Jay, Professional Engineer
Registered No. 060
State of Indiana

Approved by City Plan Commission of Evansville, Ind.
Apr. 1,1942
Plat Record No. 1 Page 55
Harry J. Fitzgerald, Pres.
A. W. Hartig, Sec'y.

RECORDED.....APRIL.....14,1942.