HENSZ' SUBDIVISION

#49339

A subdivision of part of the Northwest Quarter of Section 9-6-10 described as follows: beginning at the southwest corner of said quarter, thence north on the west line of said quarter 300.8 feet, thence east 885.6 feet to the westerly right of way line of the Evansville and Princeton Traction Co., thence southwesterly along said line 396.37 feet to the south line of said quarter section, thence west along said south line 427.75 feet to the place of beginning.

State of Indiana)
) SS:
Vanderburgh County)

Before me, a notary public in and for said State and County, the undersigned owners and subdividers personally appeared and acknowledged the execution of this plat.

Charles Hensz — Henry Hensz
Caroline Hensz — Lydia Hensz

Witness my hand and seal this 17 day of Aug 1943.

Travis D. Williams
(Seal) Notary Public

My commission expires Feb 4, 1946

The undersigned civil engineer and surveyor certifies that the above plat is a true and correct drawing made according to the above description.


(Seal) Wm. L. Hiten

William L. Hiten Professional Engineer
Registered No. 185 State of Indiana.

Approved by City Plan Commission of Evansville, Ind. Sep 2 1943.

Plat Record No 1 Page 85

Henry J. Fitzpatrick Pres.
A. V. Hertig Sec'y

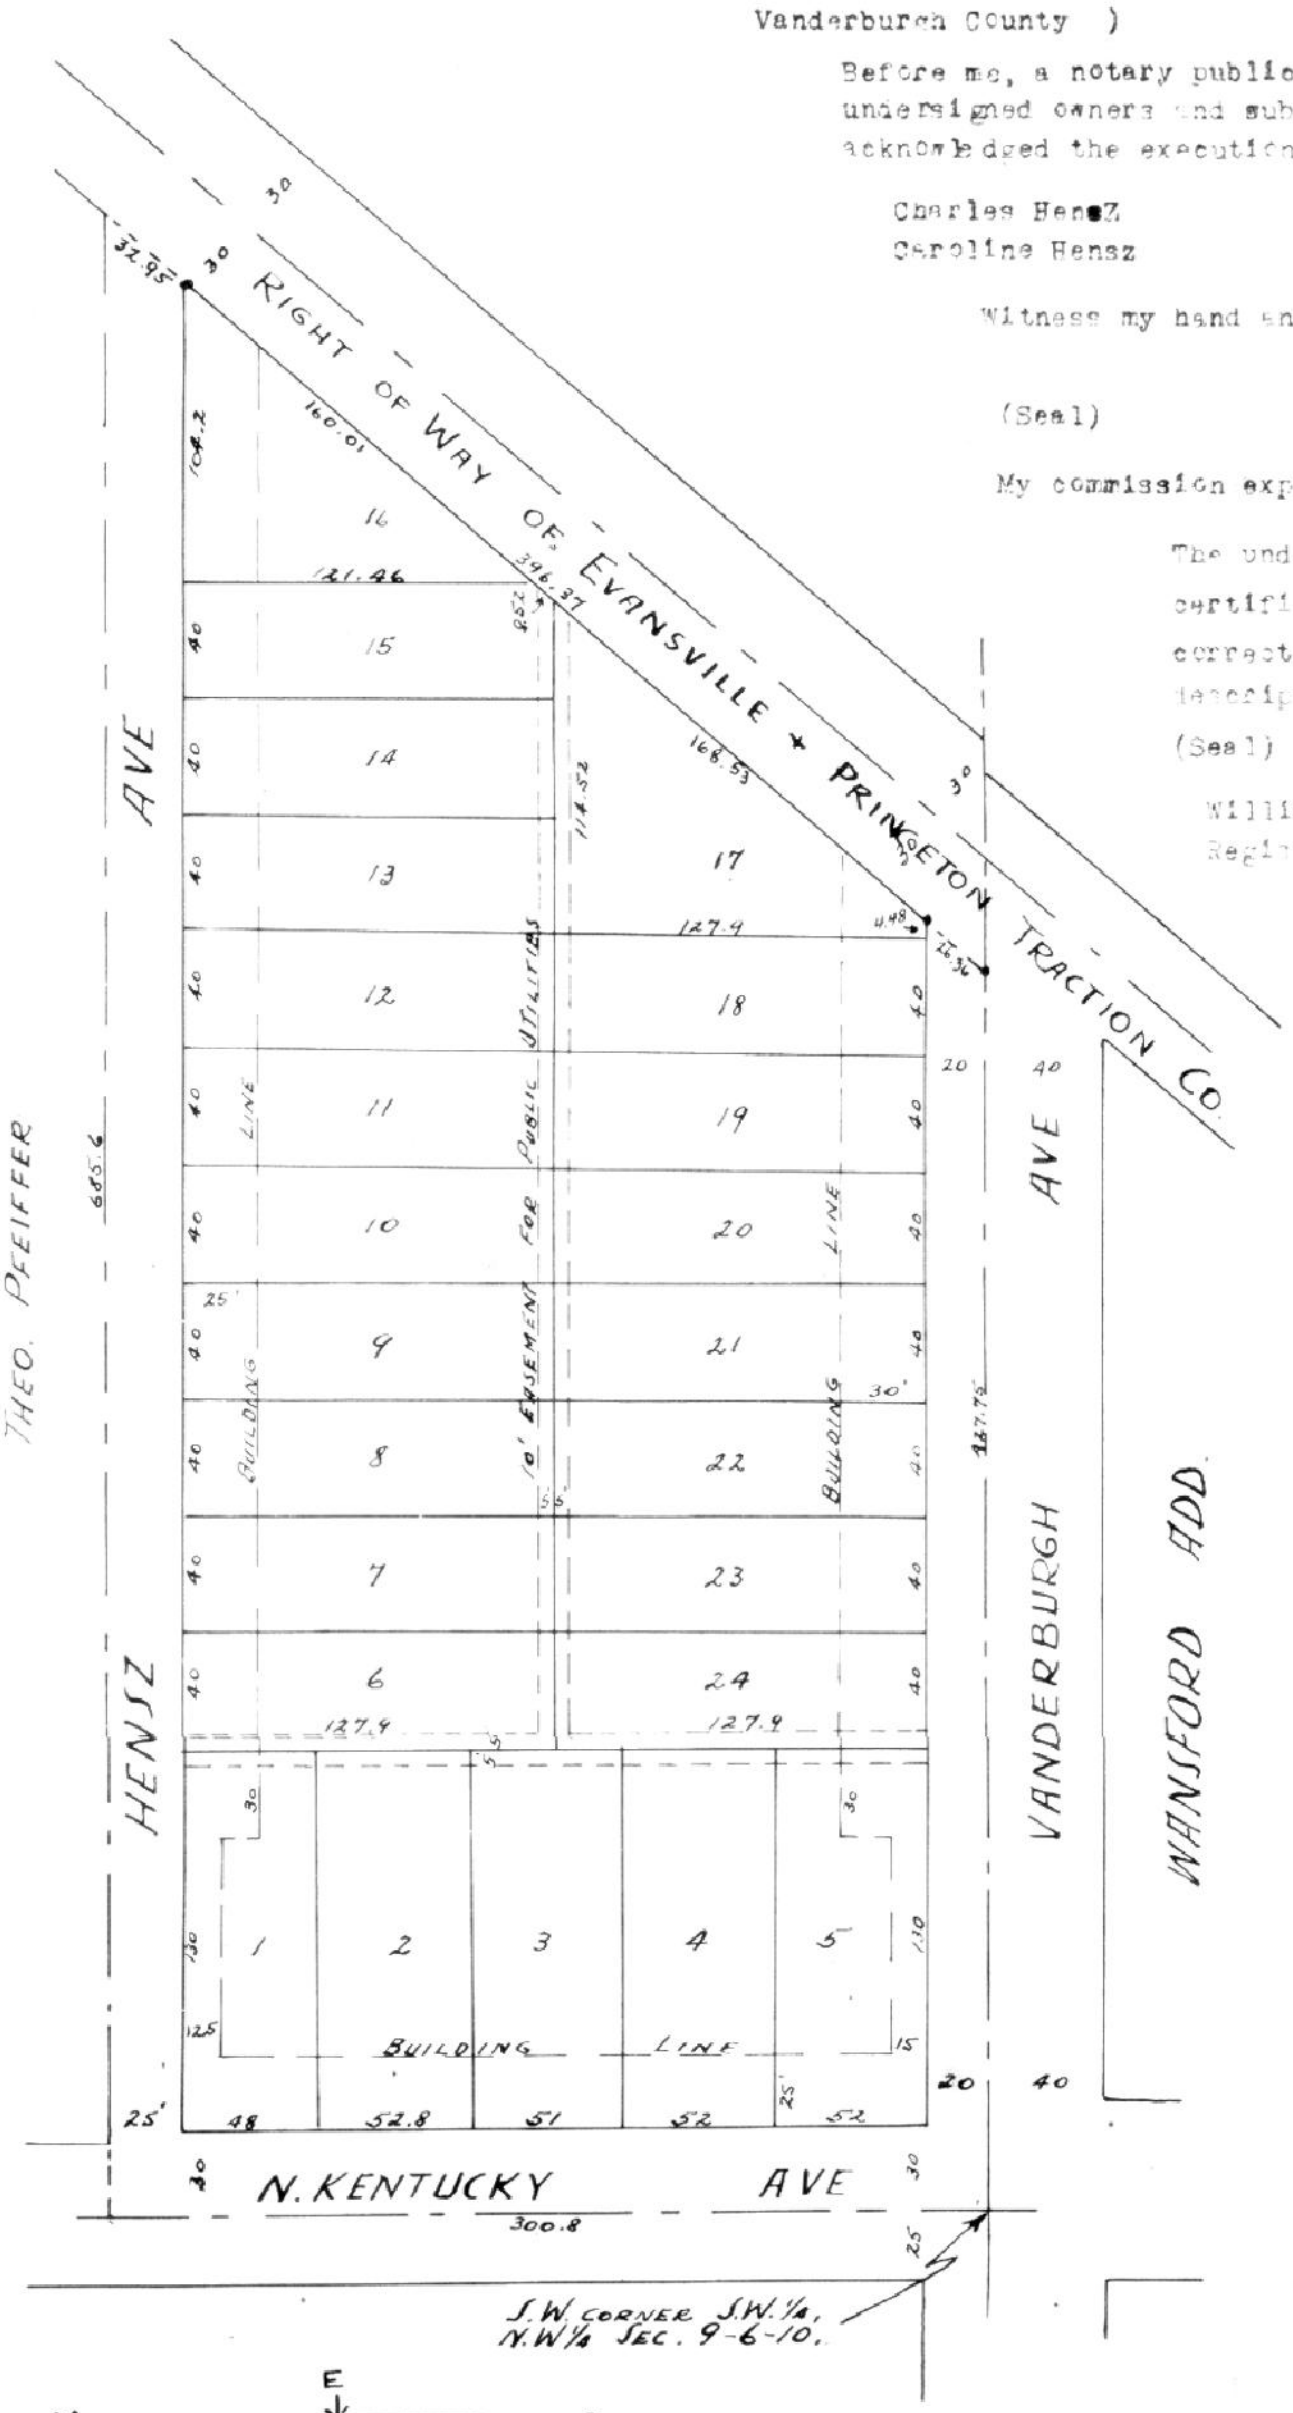

RECORDED.....SEPTEMBER.....3, 1943