A SUBDIVISION OF
BLOCK 10 LAMASCO

#52307

STATE OF INDIANA)
) SS:
VANDERBURGH COUNTY)


Before me, a Notary Public in and for said state and county, the undersigned property owners personally appeared and acknowledged the execution of thisplat.

ANCHOR COURT INC.
Mayme K. Weil Pres.
Joseph A. Funke Sec.

Witness my hand and seal this 23 day of Sept. 1942.
(Seal) Arthur J. Korff, Notary Public
My commission expires My commission expires June 2, 1946

The undersigned Civil Engineer and Surveyor hereby certifies that the above plat is a correct drawing of a survey made according to the above description.
(Seal) Charles E. Day
Charles E. Day Professional Engineer Registered No 2060
State of Indiana.

Approved by City Plan Commission of Evansville, Ind. Sep 23, 1942
Plat Record No 1 Page 95
Harry J Fitzgerald Pres.
A. W. Hartig Sec'y

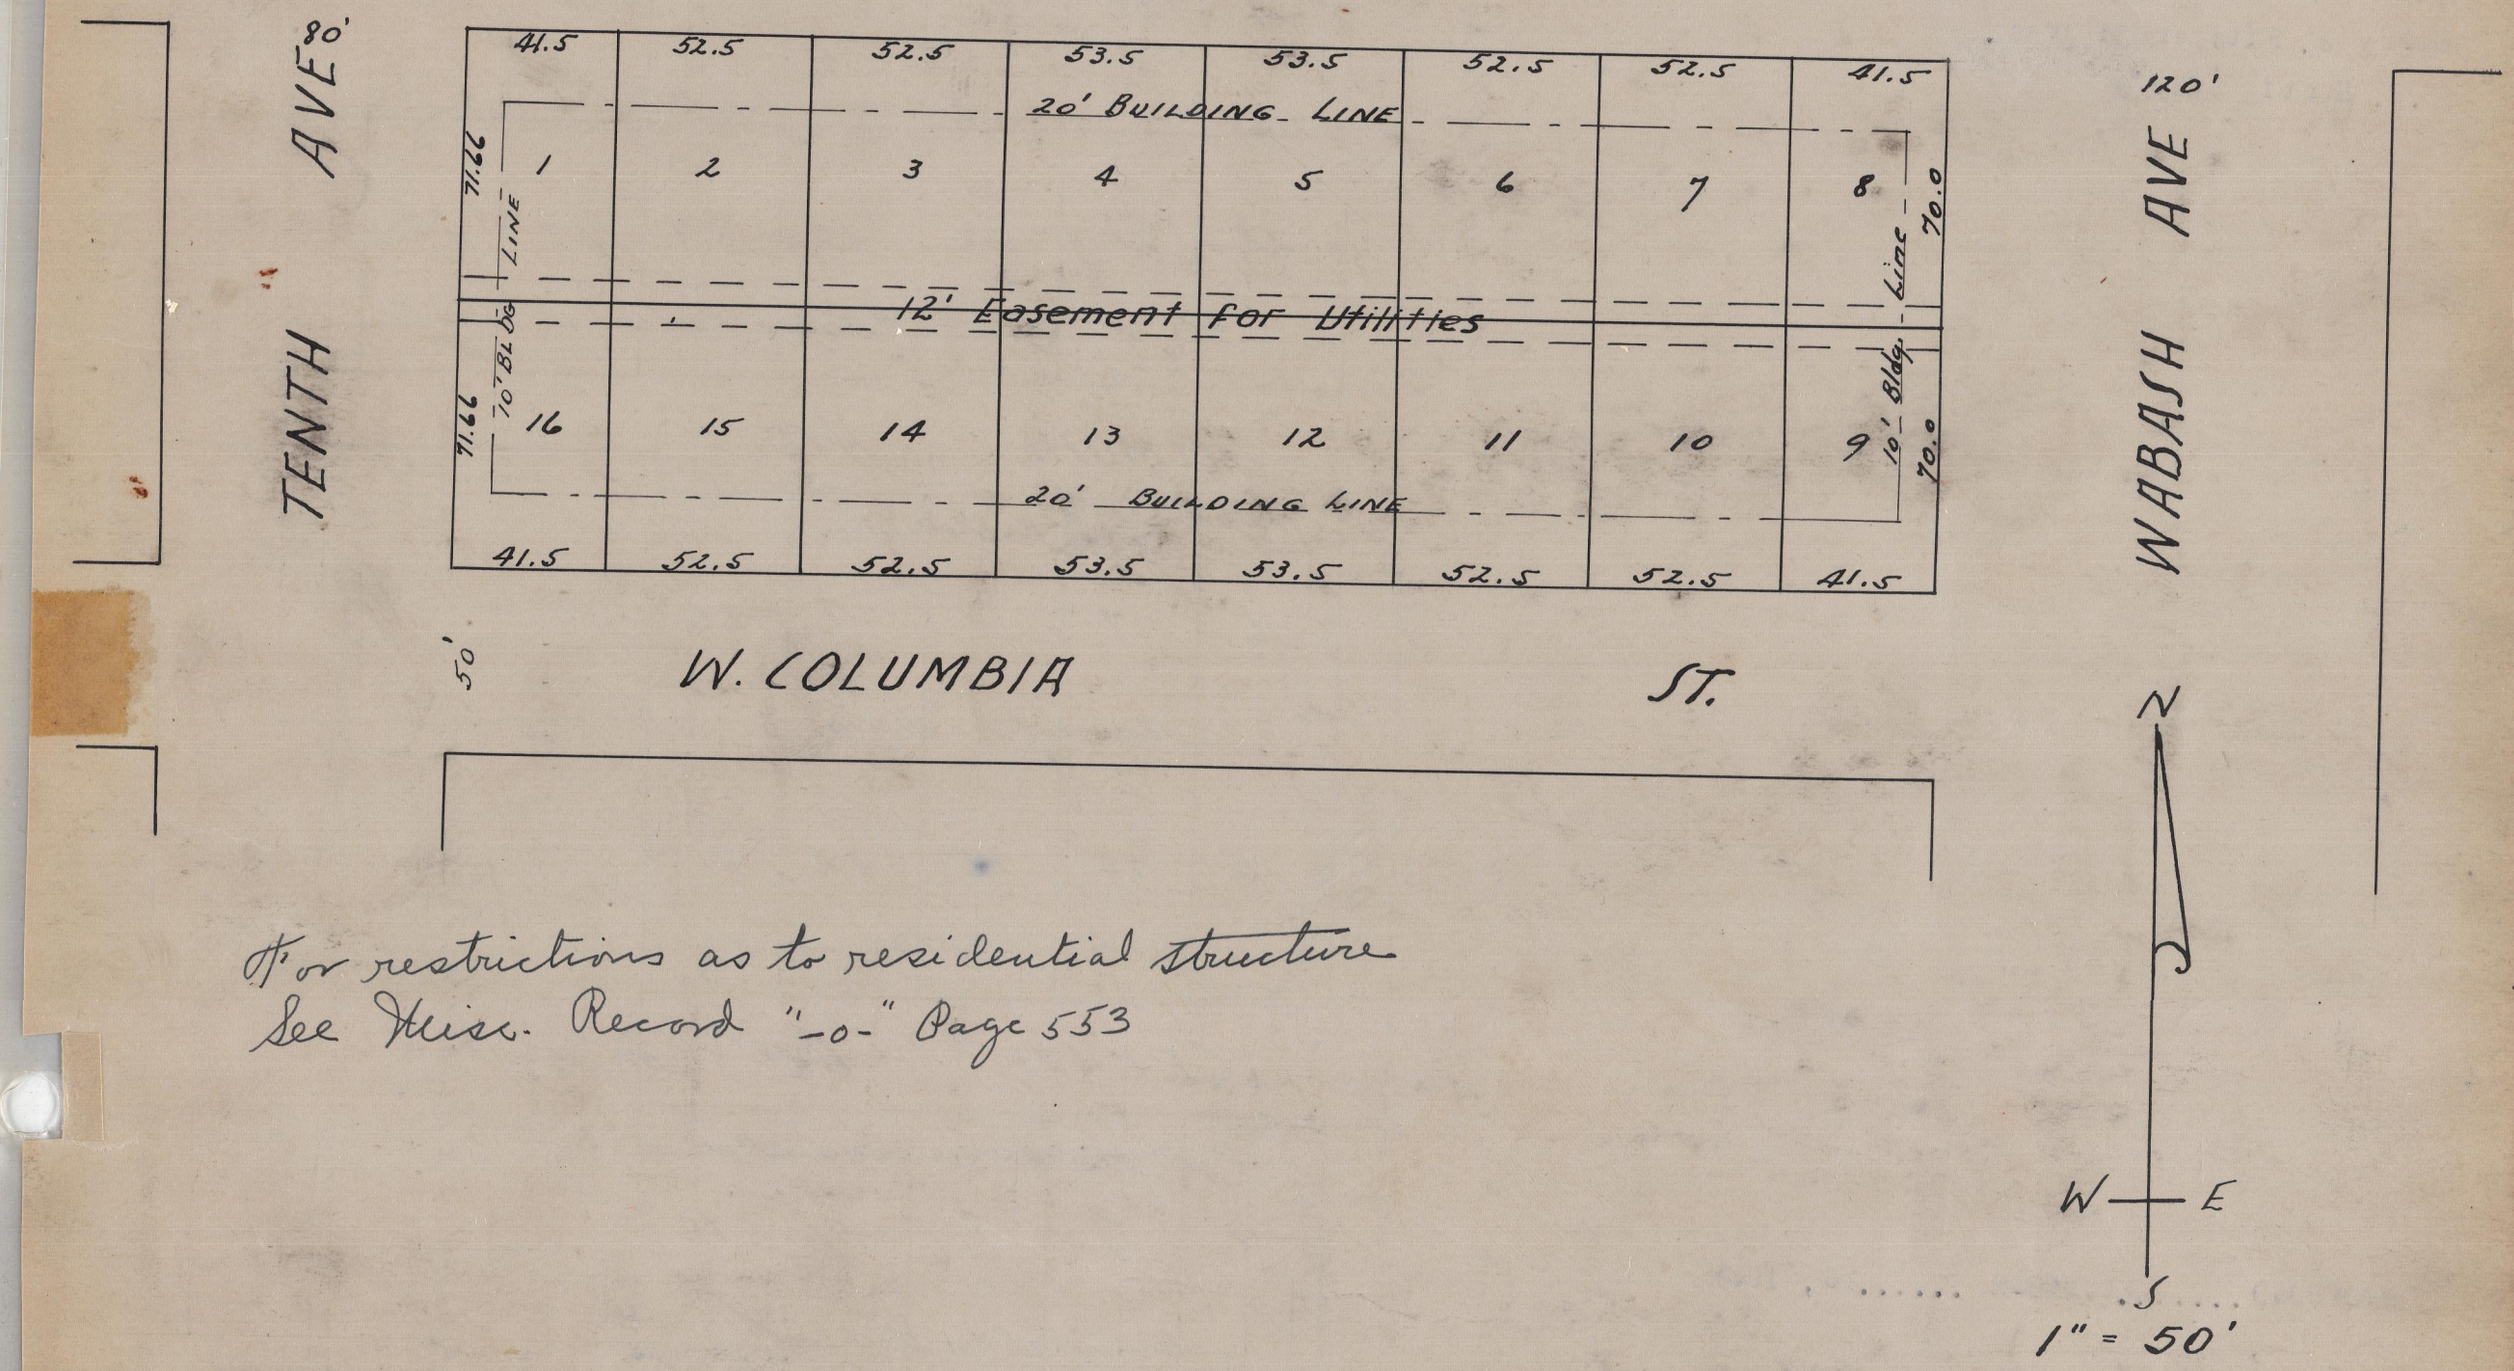

For restrictions as to residential structure
See Misc. Record "-O-" Page 553

RECORDED.....OCTOBER.....20, 1942
Joseph A Betz ROC