EAST RIVERSIDE ADDITION

A SUBDIVISION OF BLOCKS NUMBER 1, 2, 6 and 7.

Sept. 1, 1942

#55366

STATE OF INDIANA)
VANDERBURGH COUNTY) S.S

Before me, a notary public in and for said state and county, the undersigned owners of property personally appeared and acknowledged the execution of this plat.

Owners of Lots — Don M. Crane, Betty Ann Crane
(William Z. Bowles, Vesta B. Bowles
(Owner of Lot 1 in Block 2 only.)

Witness my hand and seal this 14 day of November 1942.

My commission expires December 8, 1943
(Seal)

Matthew J. Weinzapfel
Notary Public

The undersigned Civil Engineer & Land Surveyor certifies that the above plat is a true and correct drawing made according to the above description.


M .E. Boelson

Approved by City Plan Commission of Evansville, Ind. Dec 2 1942

Plat Record No. 1 Page 99
Harry J. Fitzgerald Pres.
A. W. Hartig Sec'y

N
W — E
S

Scale 1" = 100'

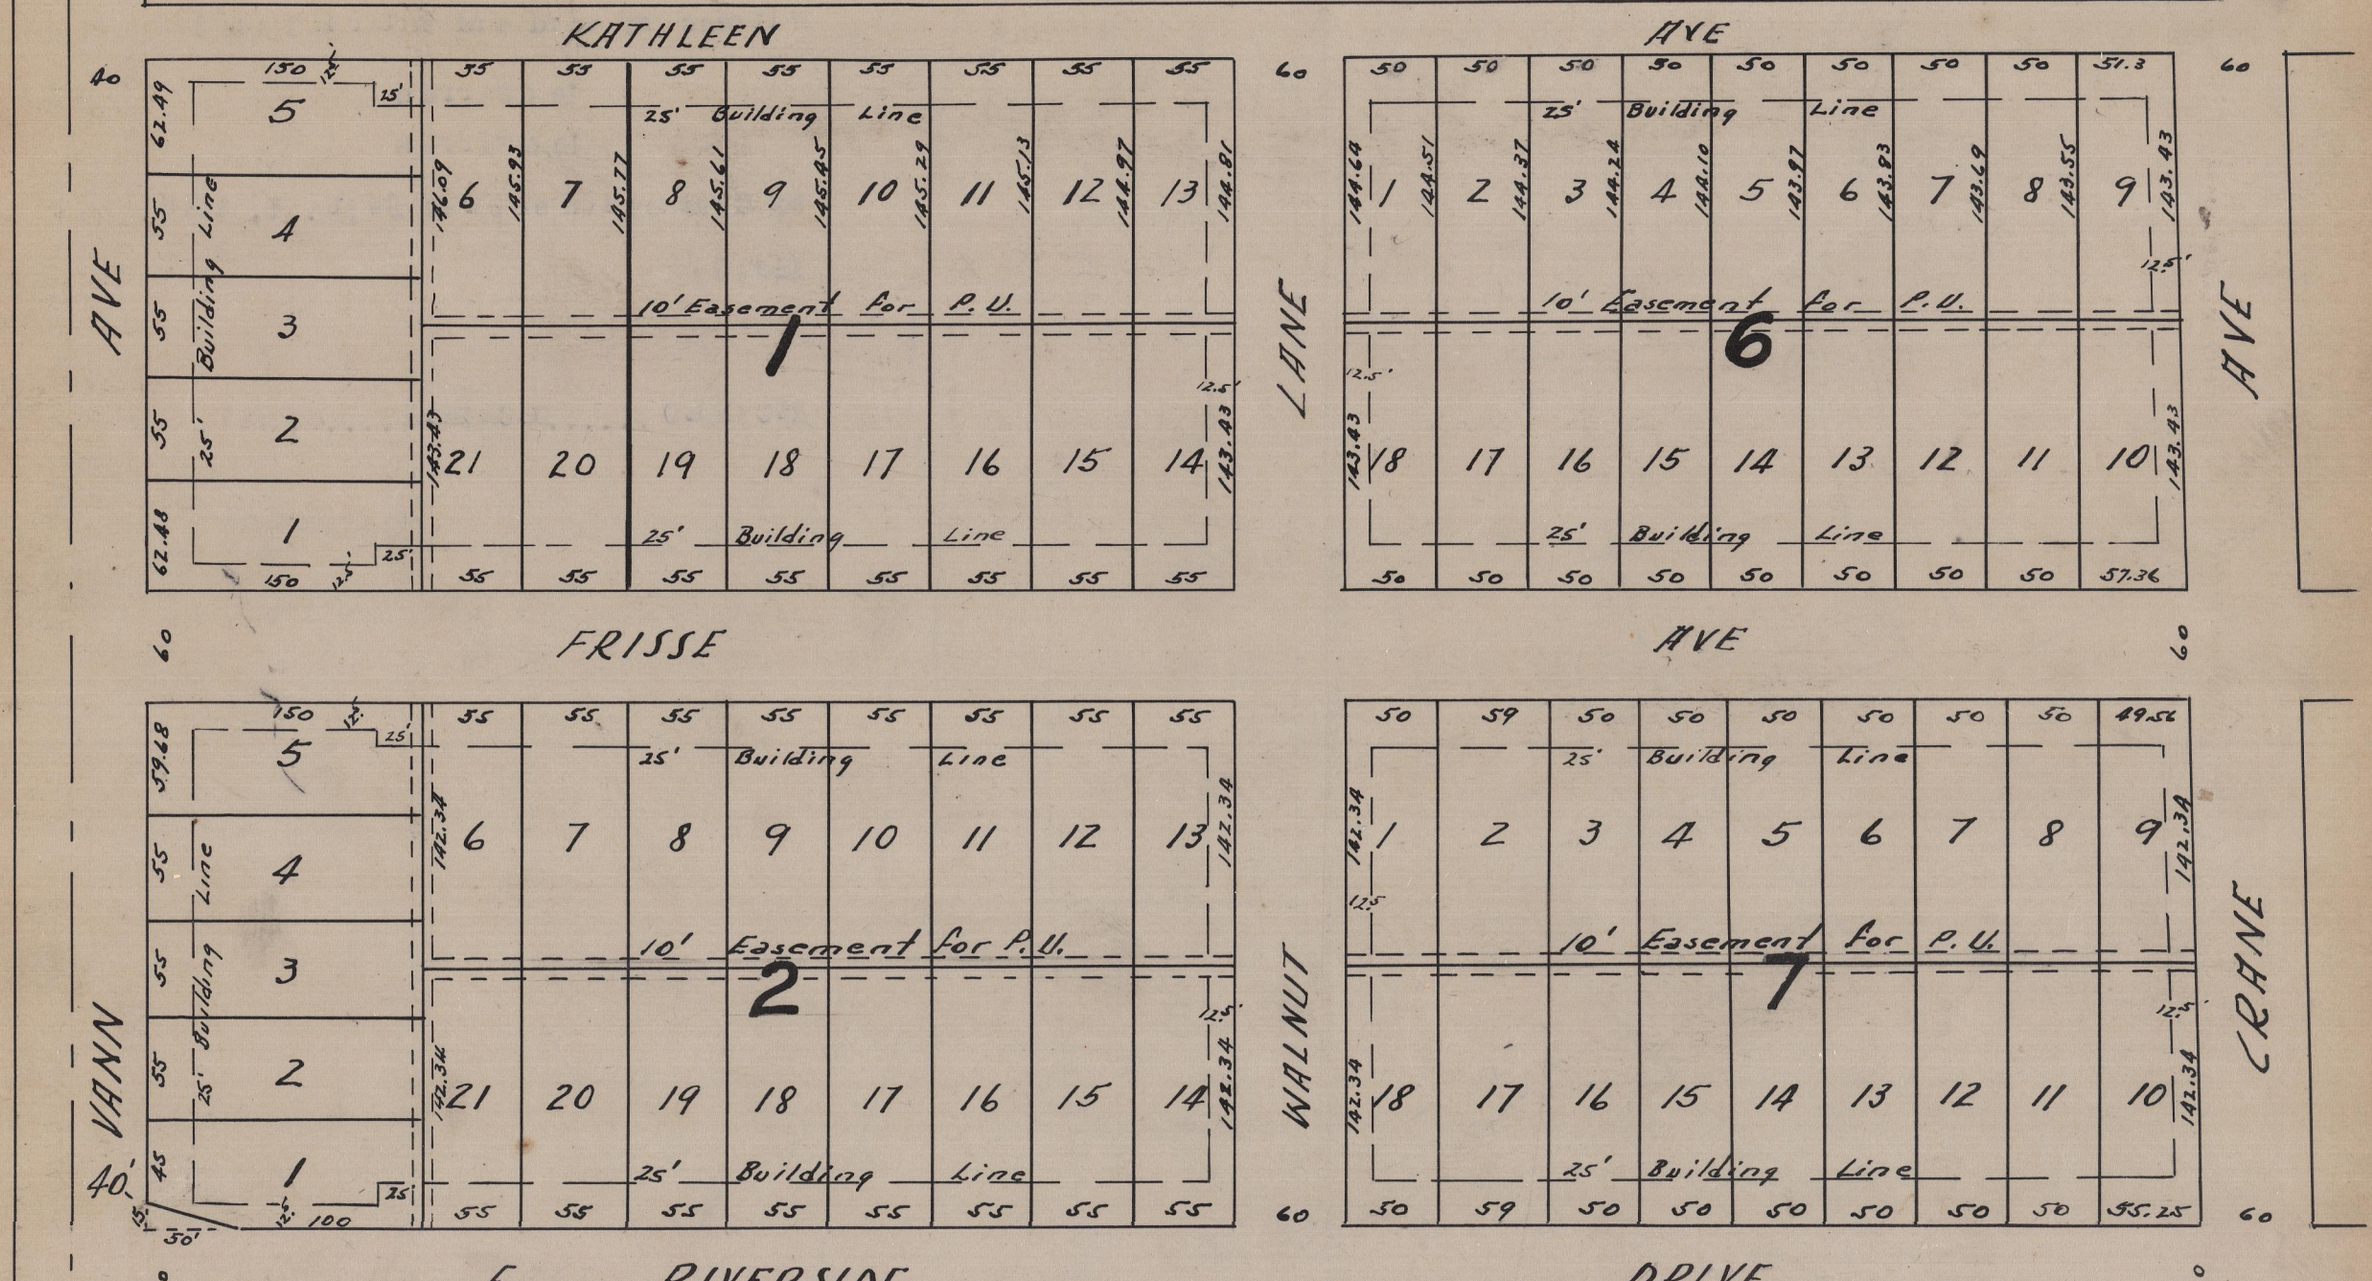

RECORDED.....DECEMBER 17, 1942

Joseph A Betz RVC