#0486

HUBERT J. SCHMIDT SUBDIVISION

I hereby certify that this is a correct plat of the real estate described here below

E.Kendrick Newton, Jr., Professional Engineer
Registered No. 2991 Sate of Indiana (Seal)

E. Kendrick Newton, Jr.
Registered Engineer

DESCRIPTION:

The property included in this subdivision shall be described as follows:-

Commencing at a point five hundred and eighteen and sixty-six hundredths (518.66) feet south 88° 15' west of the northeast corner of section 23, township 6 south, range 10 west, on the north section line of said section and running south 1°45' east thirteen hundred and twenty (1320) feet, thence south 88°15' west one thousand sixty and sixty-seven hundredths (1060.67)feet, thence North 1°45' west thirteen hundred and twenty (1320) feet, thence north 88°15' East one thousand sixty and sixty-seven hundredths (1060.67) feet to point of beginning and containing twenty-eight and sixty-two hundredths (28.62) acres inclusive of right of way owned by the State of Indiana and exclusive of that owned separately by the southern and E.S.&N. Railroads as shown on Plat.

APpproved by City Plan Commission of Evansville, Ind.
March 7,1945. Plat Record.....Page,,,,,,,,
Arthur H. Deitsch, Pres.
Jos Bastian, Sec'y

Hubert J. Schmidt Subdivision
Hubert J. Schmidt-Allotter
E. Kendrick Newton, Jr.-Engineer

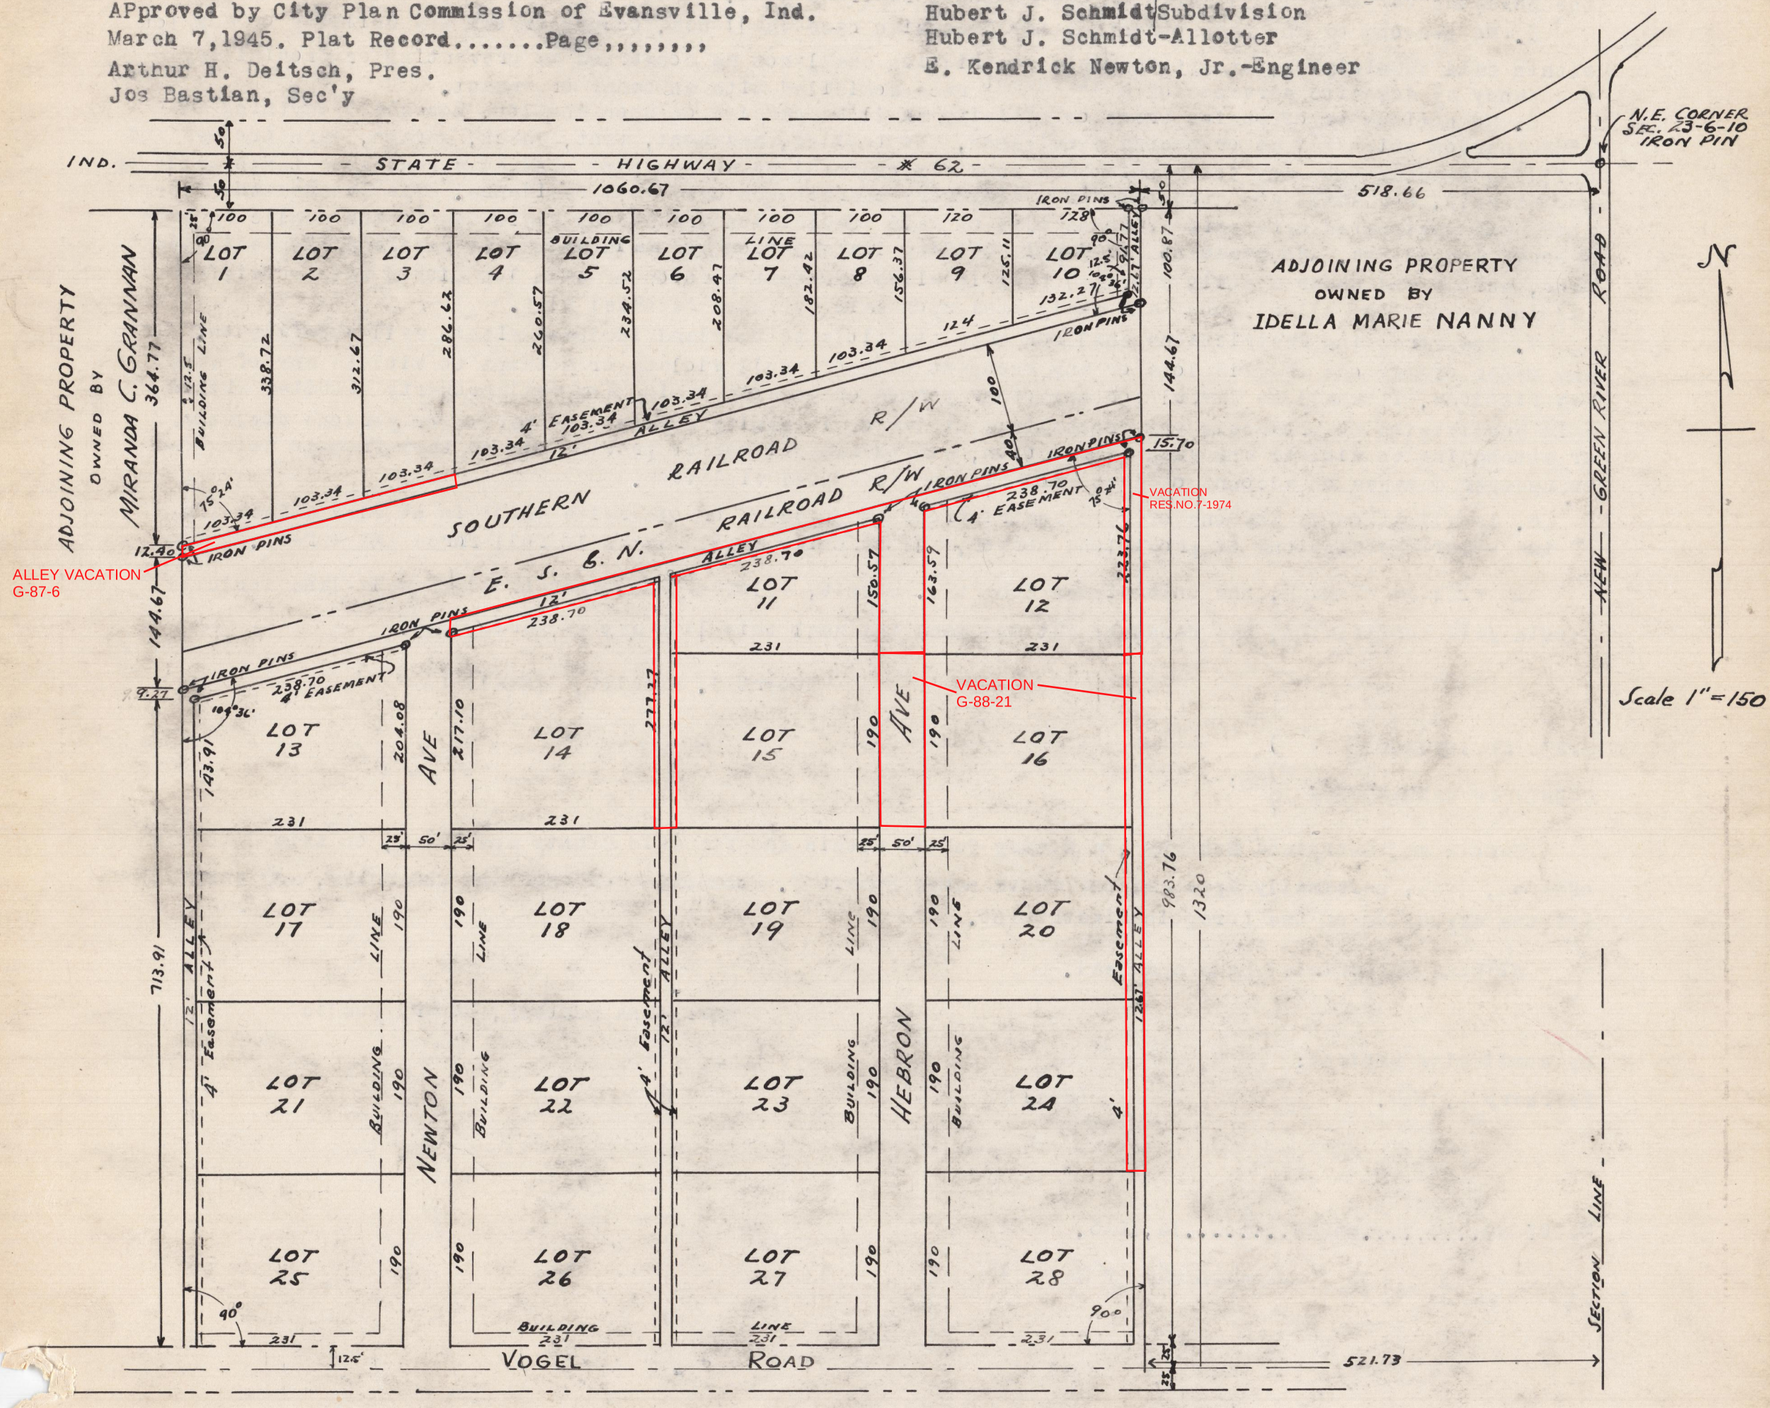

State of Indiana)
County of Vanderburgh) SS:

Before me, a notary public in and for county and state, personally appeared Hubert J. Schmidt and acknowledged execution of this plat.

Witness my hand and notarial seal this 19 day of February 1945.
My commission expires the 3rd day of December 1948. (Seal) Enos E. Austill, Notary Public

(SEE NEXT PAGE FOR RESTRICTIONS)