PLAT OF

FLORATONA #2

#2677

DESCRIPTION:

A SUBDIVISION OF A PART OF THE SOUTHWEST QUARTER OF SECTION 22, TOWNSHIP 6 SOUTH, RANGE 10 WEST, LYING IN VANDERBURGH COUNTY, INDIANA DESCRIBED AS FOLLOWS:

BEGINNING AT A POINT ON THE EAST LINE OF SAID QUARTER SECTION 660 FEET NORTH OF THE SOUTHEAST CORNER THEREOF, THENCE NORTH 165 FEET, THENCE WEST PARALLEL WITH THE SOUTH LINE OF SAID QUARTER SECTION 1322.45 FEET, THENCE SOUTH 165 FEET, THENCE EAST PARALLEL WITH THE SOUTH LINE OF SAID QUARTER SECTION 1322.36 FEET TO THE POINT OF BEGINNING.

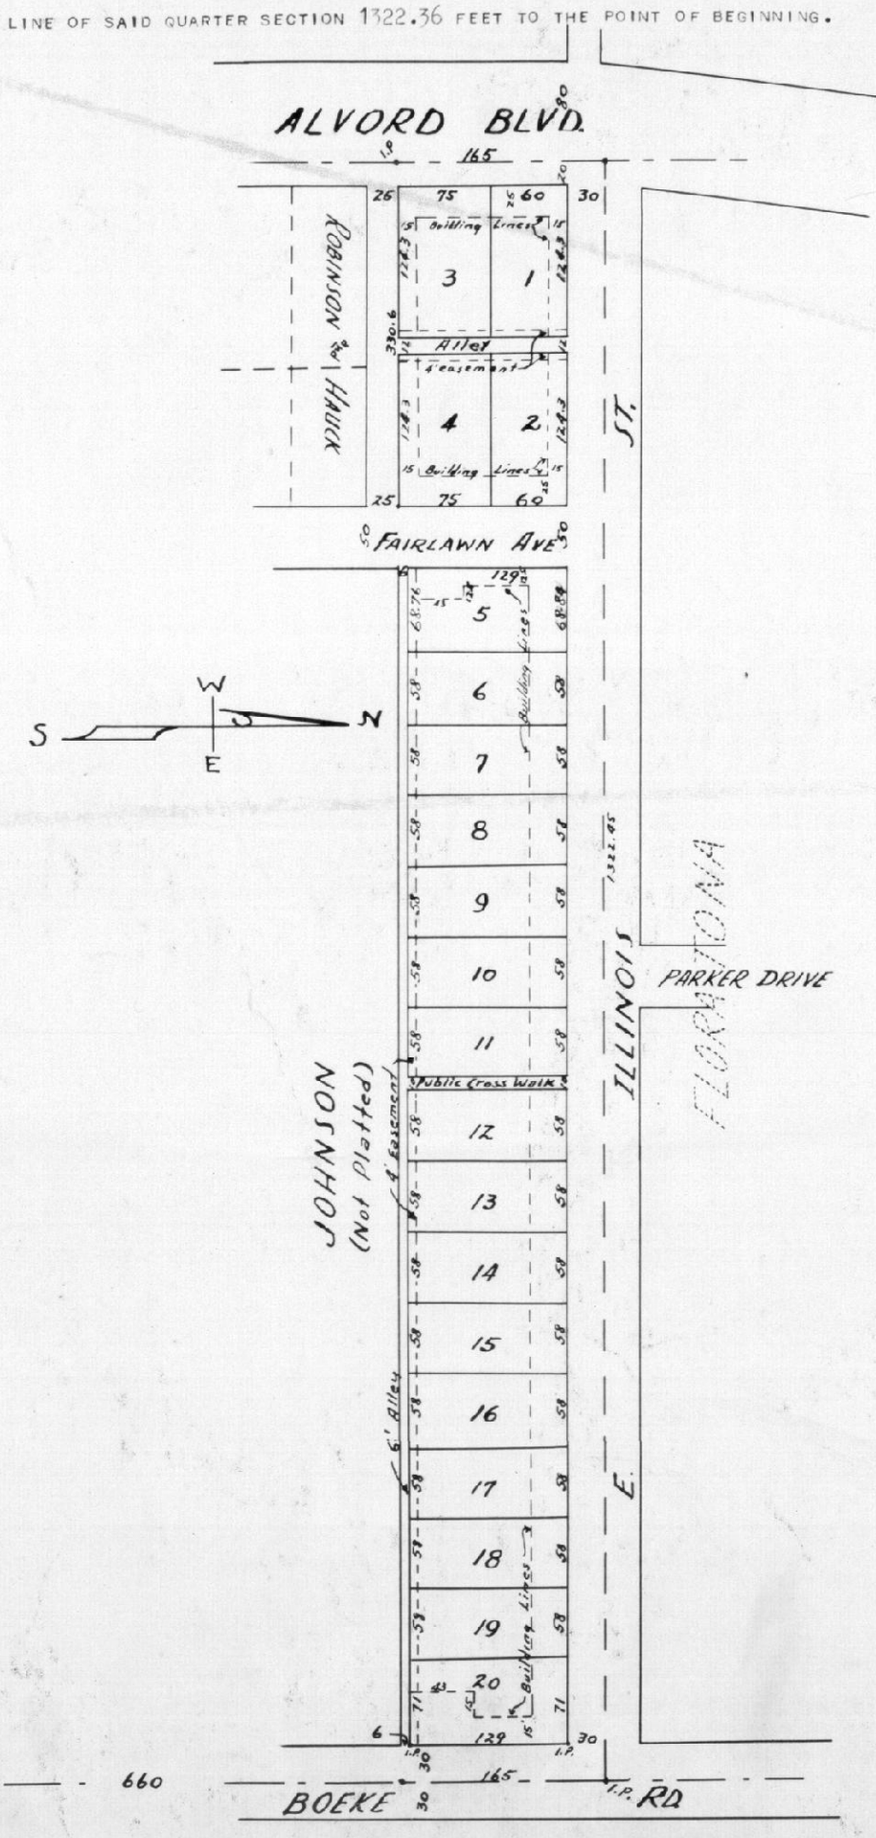

STATE OF INDIANA)
) SS:
VANDERBURGH COUNTY)

BEFORE ME A NOTARY PUBLIC IN AND FOR SAID STATE AND COUNTY, PERSONALLY APPEARED THE UNDERSIGNED OWNERS AND ACKNOWLEDGED THE EXECUTION OF THIS PLAT.

ANTON H. LUTTERBACH

FLORENCE LUTTERBACH

WITNESS MY HAND AND NOTARIAL SEAL THIS 4TH DAY OF APRIL 1945.

CHARLES J. BUTLER
(SEAL) NOTARY PUBLIC

MY COMMISSION EXPIRES APRIL 15, 1947.

THE UNDERSIGNED CIVIL ENGINEER HEREBY CERTIFIES THAT THE ABOVE PLAT IS A CORRECT DRAWING OF A SURVEY MADE ACCORDING TO THE ABOVE DESCRIPTION.

CLARENCE W. DEEG

(SEAL) CLARENCE W. DEEG
PROFESSIONAL ENGINEER
REGISTERED NO. 1916
STATE OF INDIANA

I.P. IRON PIN

RESTRICTIONS ARE ATTACHED HERETO AND MADE A PART OF THIS PLAT.

APPROVED BY CITY PLAN COMMISSION OF EVANSVILLE, INDIANA. APRIL 18, 1945
PLAT RECORD NO. 45-3 PAGE ____
ARTHUR H. DEITSCH, PRES.
FRANK E. FOWLER, SEC'Y

(SEE NEXT PAGE FOR RESTRICTIONS)