DEEG'S SUBDIVISION

82

RIPTION

PART OF THE NORTHWEST QUARTER OF THE SOUTHWEST QUARTER OF SECTION 23, TOWNSHIP 6 SOUTH, RANGE 11 WEST DESCRIBED AS FOLLOWS: OMMENCING AT THE SOUTHEAST CORNER OF SAID $\frac{1}{4}$ $\frac{1}{4}$ SECTION AND RUNNING THENCE NORTH 3 CHAINS, THENCE WEST 6.63 CHAINS, THENCE OUTH 3 CHAINS TO THE SOUTH LINE OF SAID $\frac{1}{4}$ $\frac{1}{4}$ SECTION, THENCE EAST 6.63 CHAINS TO POINT OF BEGINNING.

TATE OF INDIANA) S.S.
ANDERBURGH COUNTY)

EFORE ME A NOTARY PUBLIC IN AND FOR SAID STATE AND COUNTY, PERSONALLY APPEARED MARY DEEG HUCK AND ACKNOWLEDGE THE EXECUTION F THIS PLAT.

ITNESS MY HAND AND NOTORIAL SEAL THIS 26 DAY OF MAY 1937. MY COMMISSION EXPIRES JULY 25, 1938.

(SEAL) LOUISE HAHN
NOTARY PUBLIC

MARY DEEG HUCK

APPROVED BY CITY PLANNING COMMISSION OF EVANSVILLE, INDIANA JUNE 10, 1937

H. M. DICKMAN, PRESIDENT
A. W. SCHOETTLIN, SECRETARY

(SEAL)
CLARENCE W. DEEG
PROFESSIONAL ENGINEER
REGISTERED NO. 1916
STATE OF INDIANA

CLARENCE W. DEEG, ENGINEER
MAY 1, 1937

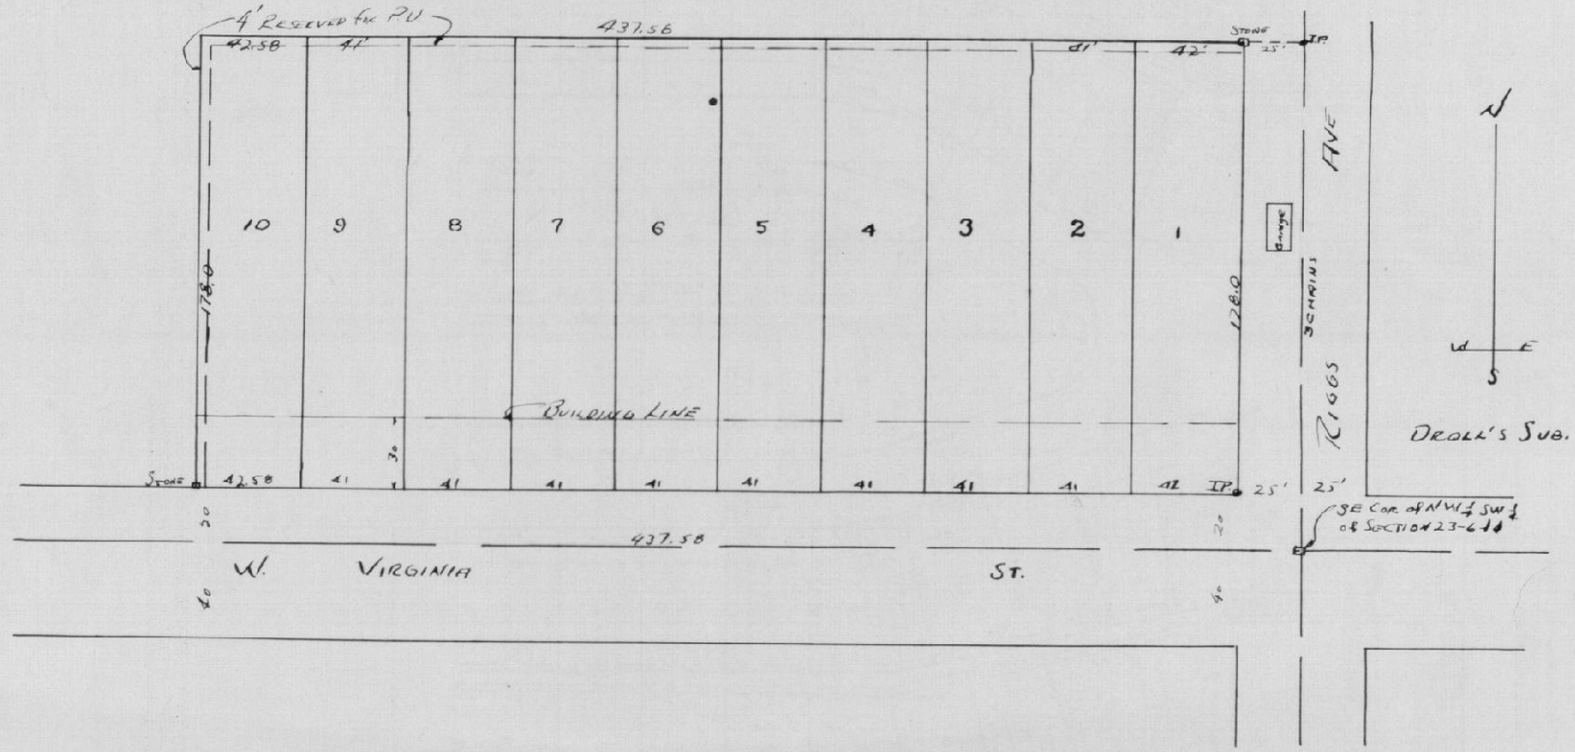

CORDED.....JUNE 19,1946

Christ w Elmendorf R 2 C