LAKEWOOD HILLS CON'T.

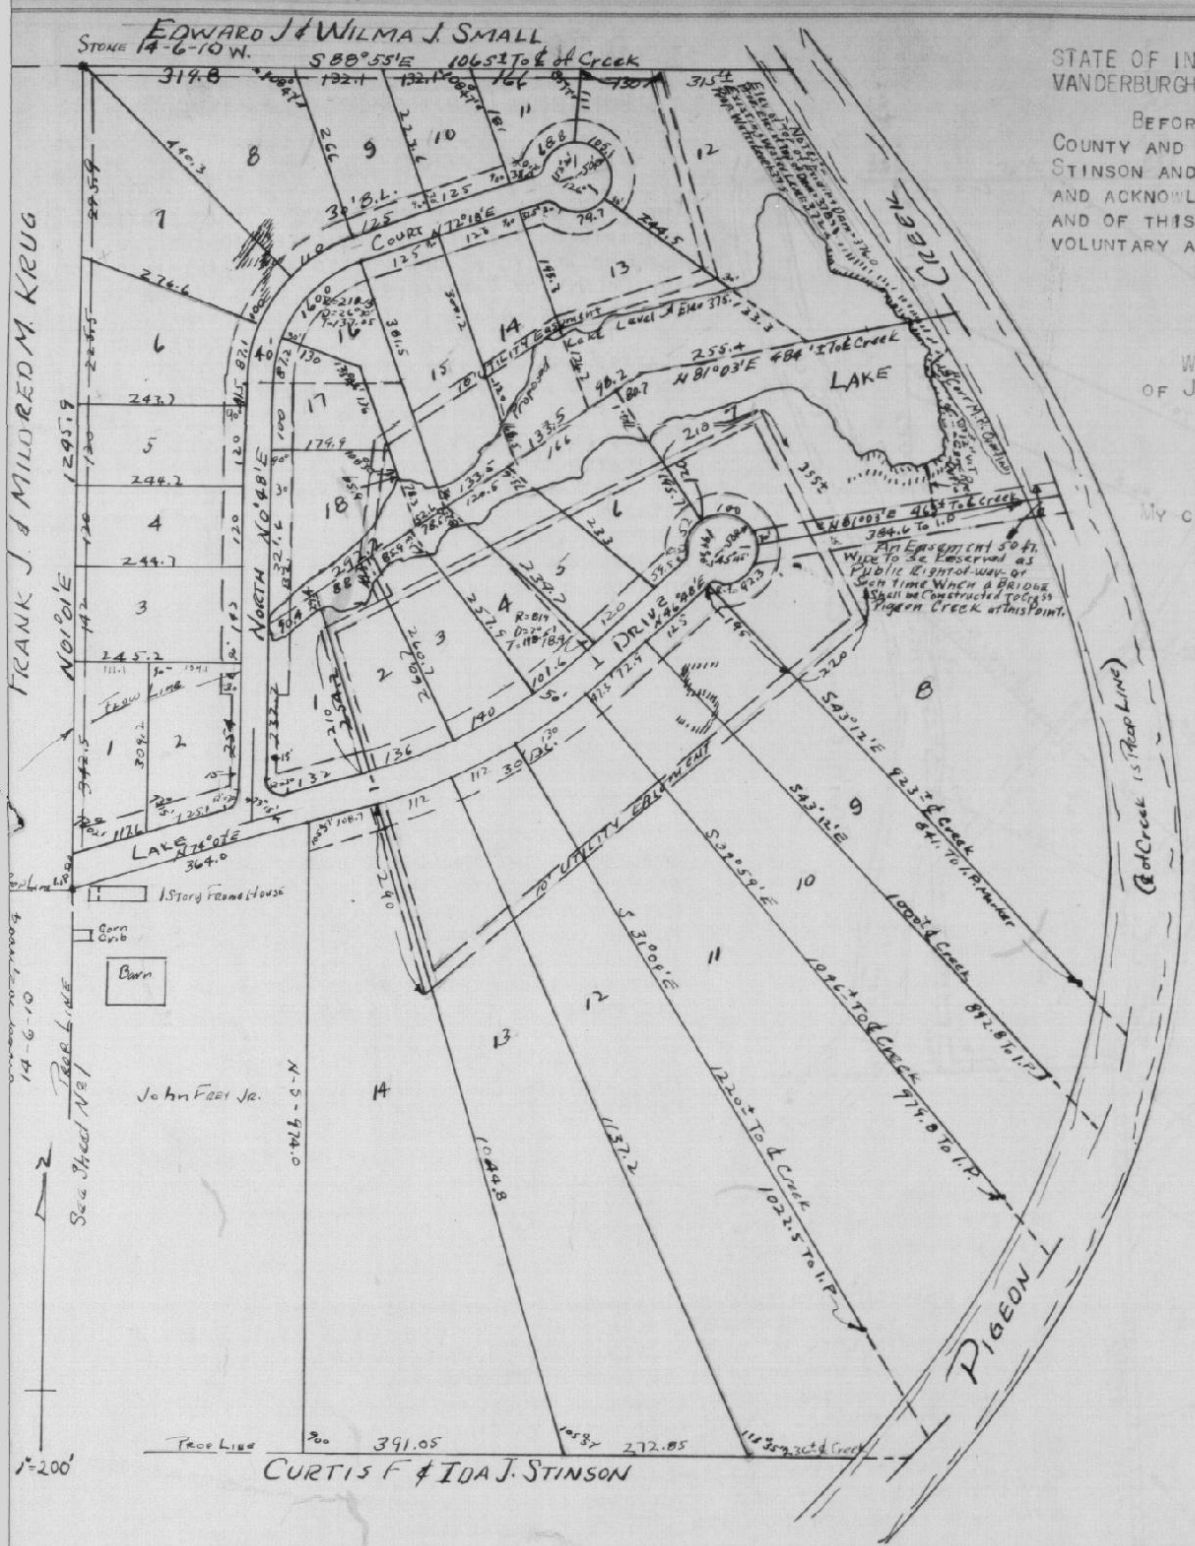

STATE OF INDIANA) SS.
VANDERBURGH CO.)

BEFORE ME, THE UNDERSIGNED, IN AND FOR THE SAID COUNTY AND STATE, PERSONALLY APPEARED CURTIS F. STINSON AND IDA J. STINSON, THE PROPRIETORS THEREOF, AND ACKNOWLEDGED THE EXECUTION OF THESE RESTRICTIONS AND OF THIS PLAT OF LAKEWOOD HILLS TO BE THEIR VOLUNTARY ACT AND DEED.

CURTIS F. STINSON
IDA J. STINSON

WITNESS MY HAND AND NOTARIAL SEAL THIS 21 DAY OF JAN., 1946.

CARL E. STOCKER,
NOTARY PUBLIC.

MY COMMISSION EXPIRES JAN. 7, 1950. SEAL (SEAL)

I, MAURICE E. NELIGH, HEREBY CERTIFY THAT THIS PLAT OF LAKEWOOD HILLS, A SUBDIVISION IS A TRUE REPRESENTATION OF A SURVEY MADE THEREOF.

JANUARY 21, 1946. MAURICE E. NELIGH
CIVIL ENGINEER
SEAL

(SEAL)
MAURICE E. NELIGH
PROFESSIONAL ENGINEER
REGISTERED No. 2500
STATE OF INDIANA

APPROVED BY CITY PLAN COMMISSION OF EVANSVILLE, INDIANA
PLAT REC. NO. _____ PAGE NO. _____
FEB. 6, 1946
ARTHUR H. DEITSCH, PRES.
D. G. DAVIS, SEC'Y.

RECORDED.....JULY.....16, 1946
Christ ow Elmendorf