
UTT-VANDERBURGH ADDITION

#39810

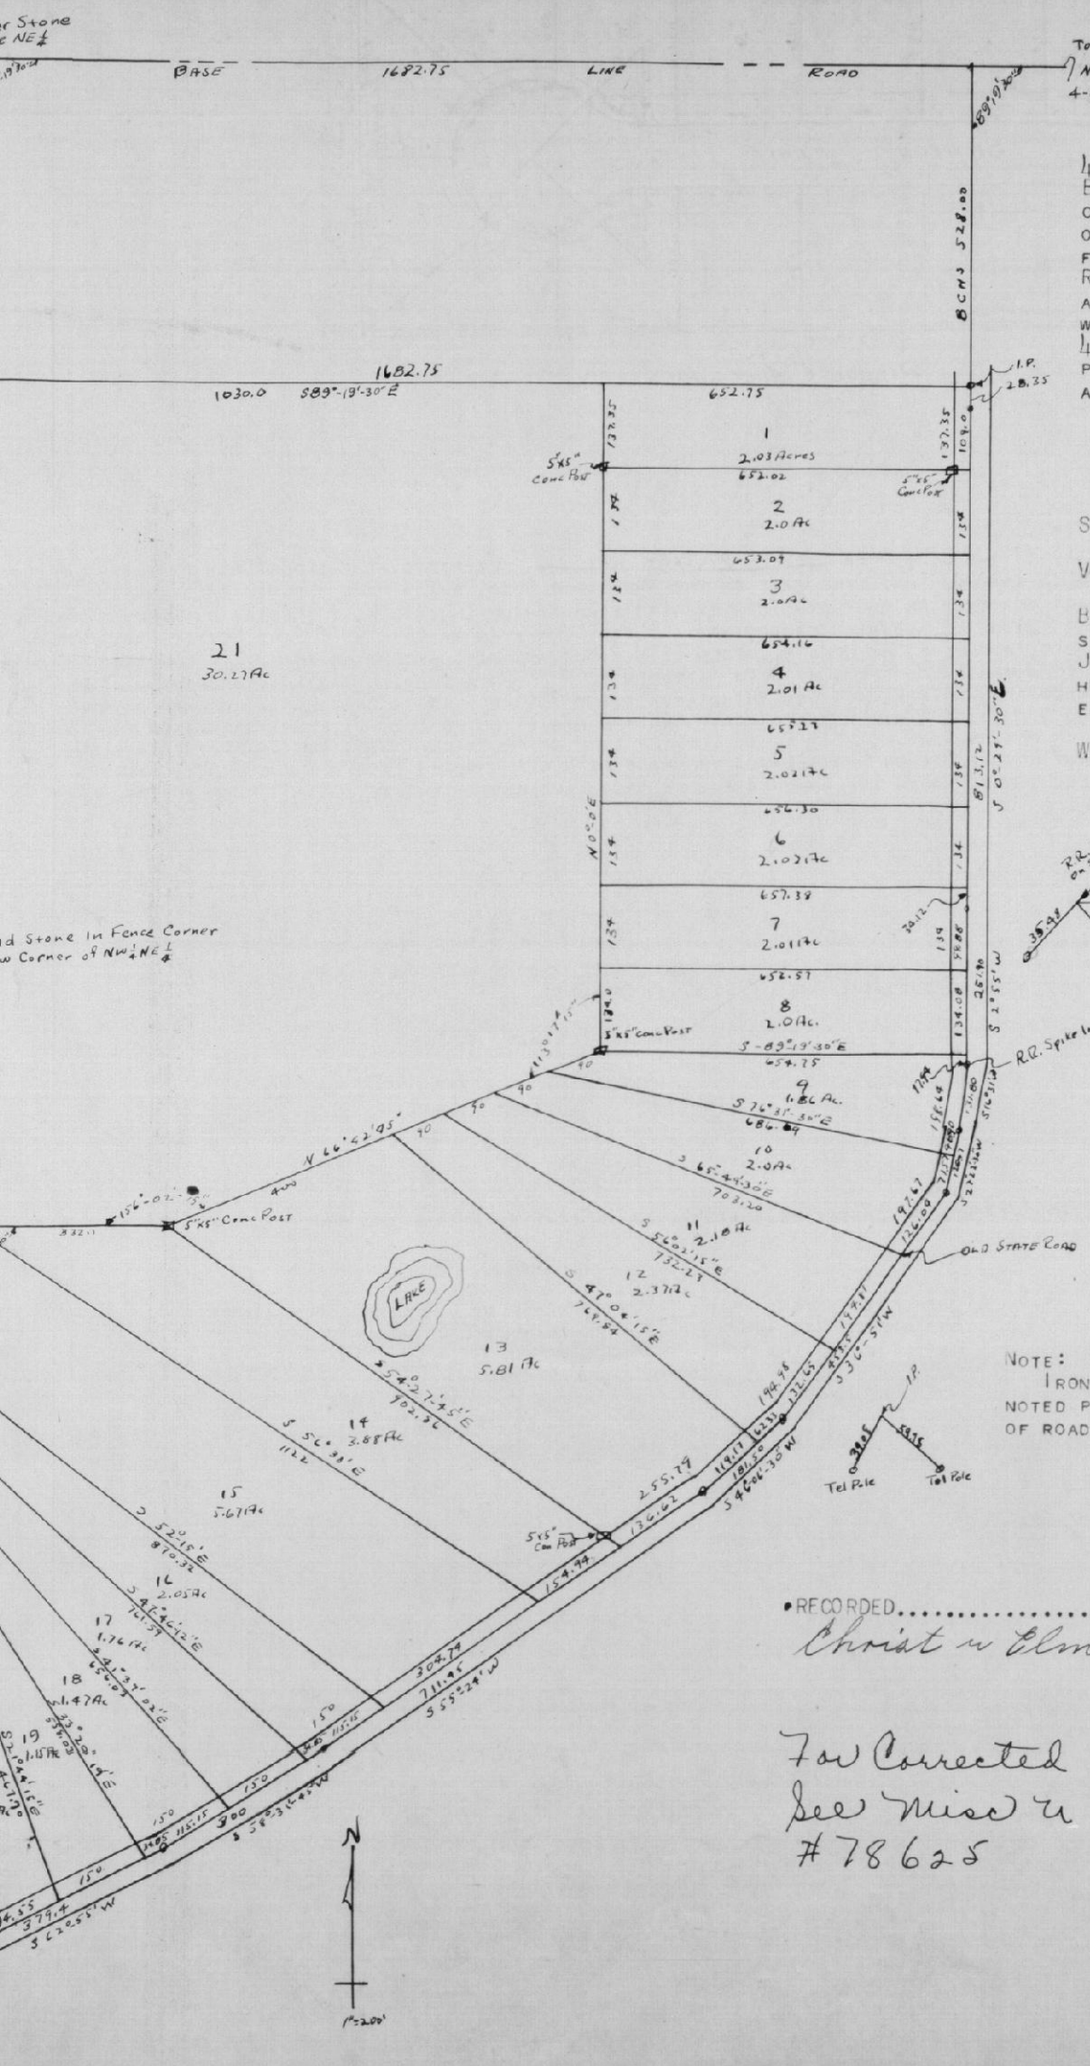

PART OF THE EAST HALF OF SECTION 4, TWSP. 5 S, RANGE 10 W. BEGINNING AT A POINT ON THE WEST LINE OF AFORESAID ½ SECTION 528 FT. SOUTH OF THE NW CORNER, THENCE EAST 1682.75 FEET TO THE CENTER LINE OF OLD STATE ROAD, THENCE IN A SOUTHWESTERLY DIRECTION ALONG CENTERLINE OF SAID ROAD TO THE WEST LINE OF THE EAST HALF OF SECTION 4-5-10, THENCE NORTH 2568.72 FT TO THE PLACE OF BEGINNING, CONTAINING 77.60 ACRES.

PROPRIETERS
JOHN C. SCHMITT
ANNA L. SCHMITT

STATE OF INDIANA)
)SS:
VANDERBURGH COUNTY)

BEFORE ME A NOTARY PUBLIC IN AND FOR SAID COUNTY AND STATE PERSONALLY APPEARED JOHN C. SCHMITT AND ANNA L. SCHMITT HUSBAND AND WIFE, AND ACKNOWLEDGED THE EXECUTION OF THIS PLAT.

WITNESS MY HAND AND NOTARIAL SEAL THIS 21ST DAY OF AUGUST 1946.

HELEN BRIEL (SEAL)
MY COMMISSION EXPIRES
MAY 2, 1948

THE UNDERSIGNED CIVIL ENGINEER CERTIFIES THIS PLAT TO BE A TRUE AND CORRECT DRAWING OF A SURVEY MADE IN ABCORDANCE WITH THE DESCRIPTION HEREON.

RICHARD G. NUSSMEYER. JULY 1946
RICHARD G. NUSSMEYER
CIVIL ENGINEER

(SEAL)
RICHARD G. NUSSMEYER
PROFESSIONAL ENGINEER
REGISTERED No. 3552
STATE OF INDIANA

NOTE:
IRON PINS ON ALL LOT CORNERS EXCEPT AS NOTED PINS ON FRONT ARE SET APP. 30' FROM ℄ OF ROAD.

RECORDED.....AUGUST.....21, 1946
Christine Elmendorf Rec

For Corrected Description
See Misc R Page 49
#78625 7-8-50