Plat 107

A SUBDIVISION OF PART OF THE S.W. ¼ OF SECTION 35, T 6 S, R 10 W.

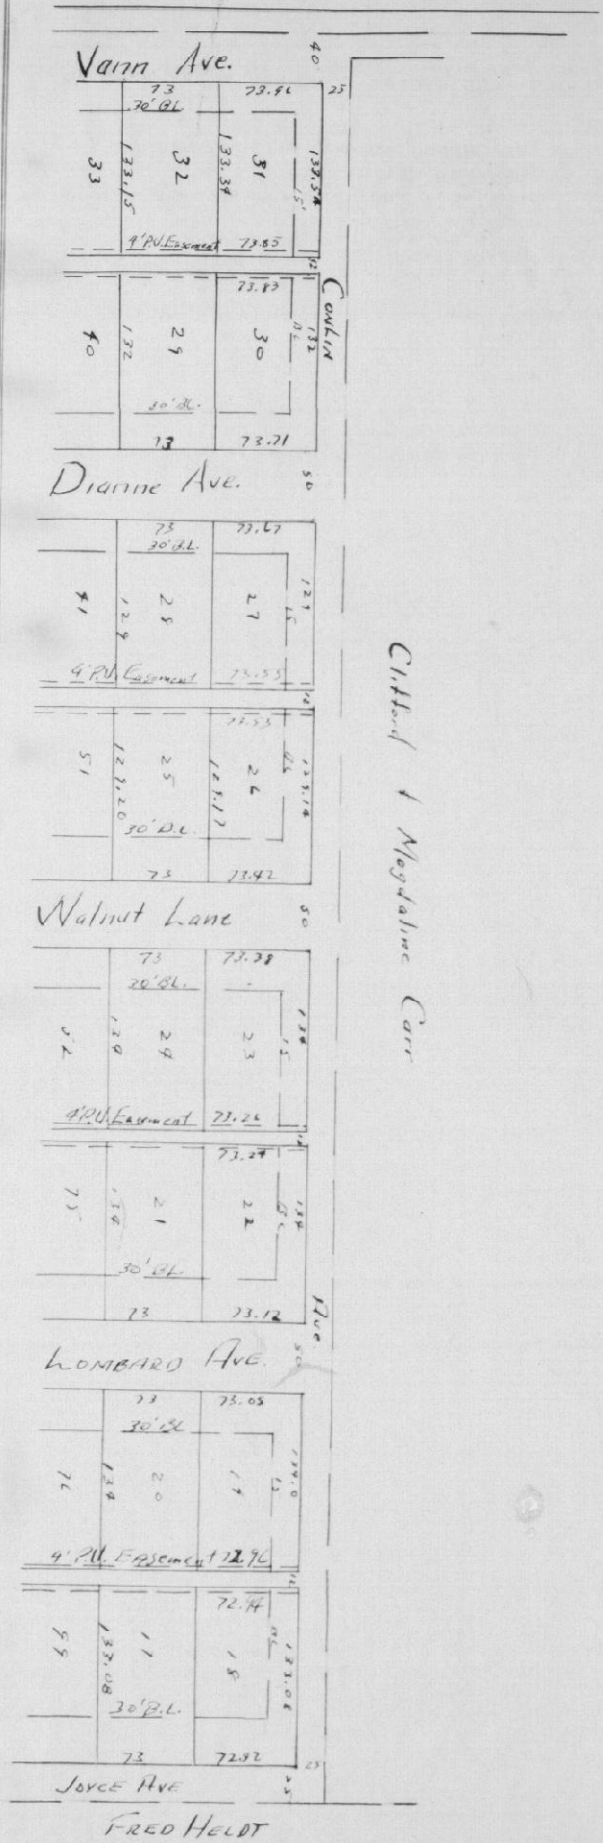

STATE OF INDIANA
S.S.
VANDERBURGH COUNTY

BEFORE ME, A NOTARY PUBLIC IN AND FOR SAID STATE AND COUNTY, THE UNDERSIGNED OWNER AND SUBDIVIDER PERSONALLY APPEARED AND ACKNOWLEDGED THE EXECUTION OF THIS PLAT.

VICTOR J. BAUMGART

WITNESS MY HAND AND SEAL THIS 20 DAY OF SEPT. 1946
MY COMMISSION EXPIRES MY COMMISSION EXPIRES OCT. 20, 1949
(SEAL)

WILMA GOERGES

THE UNDERSIGNED CIVIL ENGINEER AND LAND SURVEYOR HEREBY CERTIFY THAT THE ABOVE PLAT IS A TRUE AND CORRECT COPY OF A SURVEY MADE BY THEM.

(SEAL)
CHARLES E. DAY
PROFESSIONAL ENGINEER
REGISTERED No. 2060
STATE OF INDIANA

CHARLES E. DAY
CIVIL ENGINEER

LEO V. WEISS
LAND SURVEYOR

(SEAL)
LEO V. WEISS
LAND SURVEYOR
REGISTERED No. 3146
STATE OF INDIANA

APPROVED BY CITY PLAN COMMISSION OF EVANSVILLE, IND.
PLAT REC. No. _____ PAGE No. _____
OCT. 1, 1946
ARTHUR H. DEITSCH, PRES.
D. G. DAVIS, SEC'Y.

*RECORDED..... OCT.....8, 1946
Christ in Elmendorf Acre