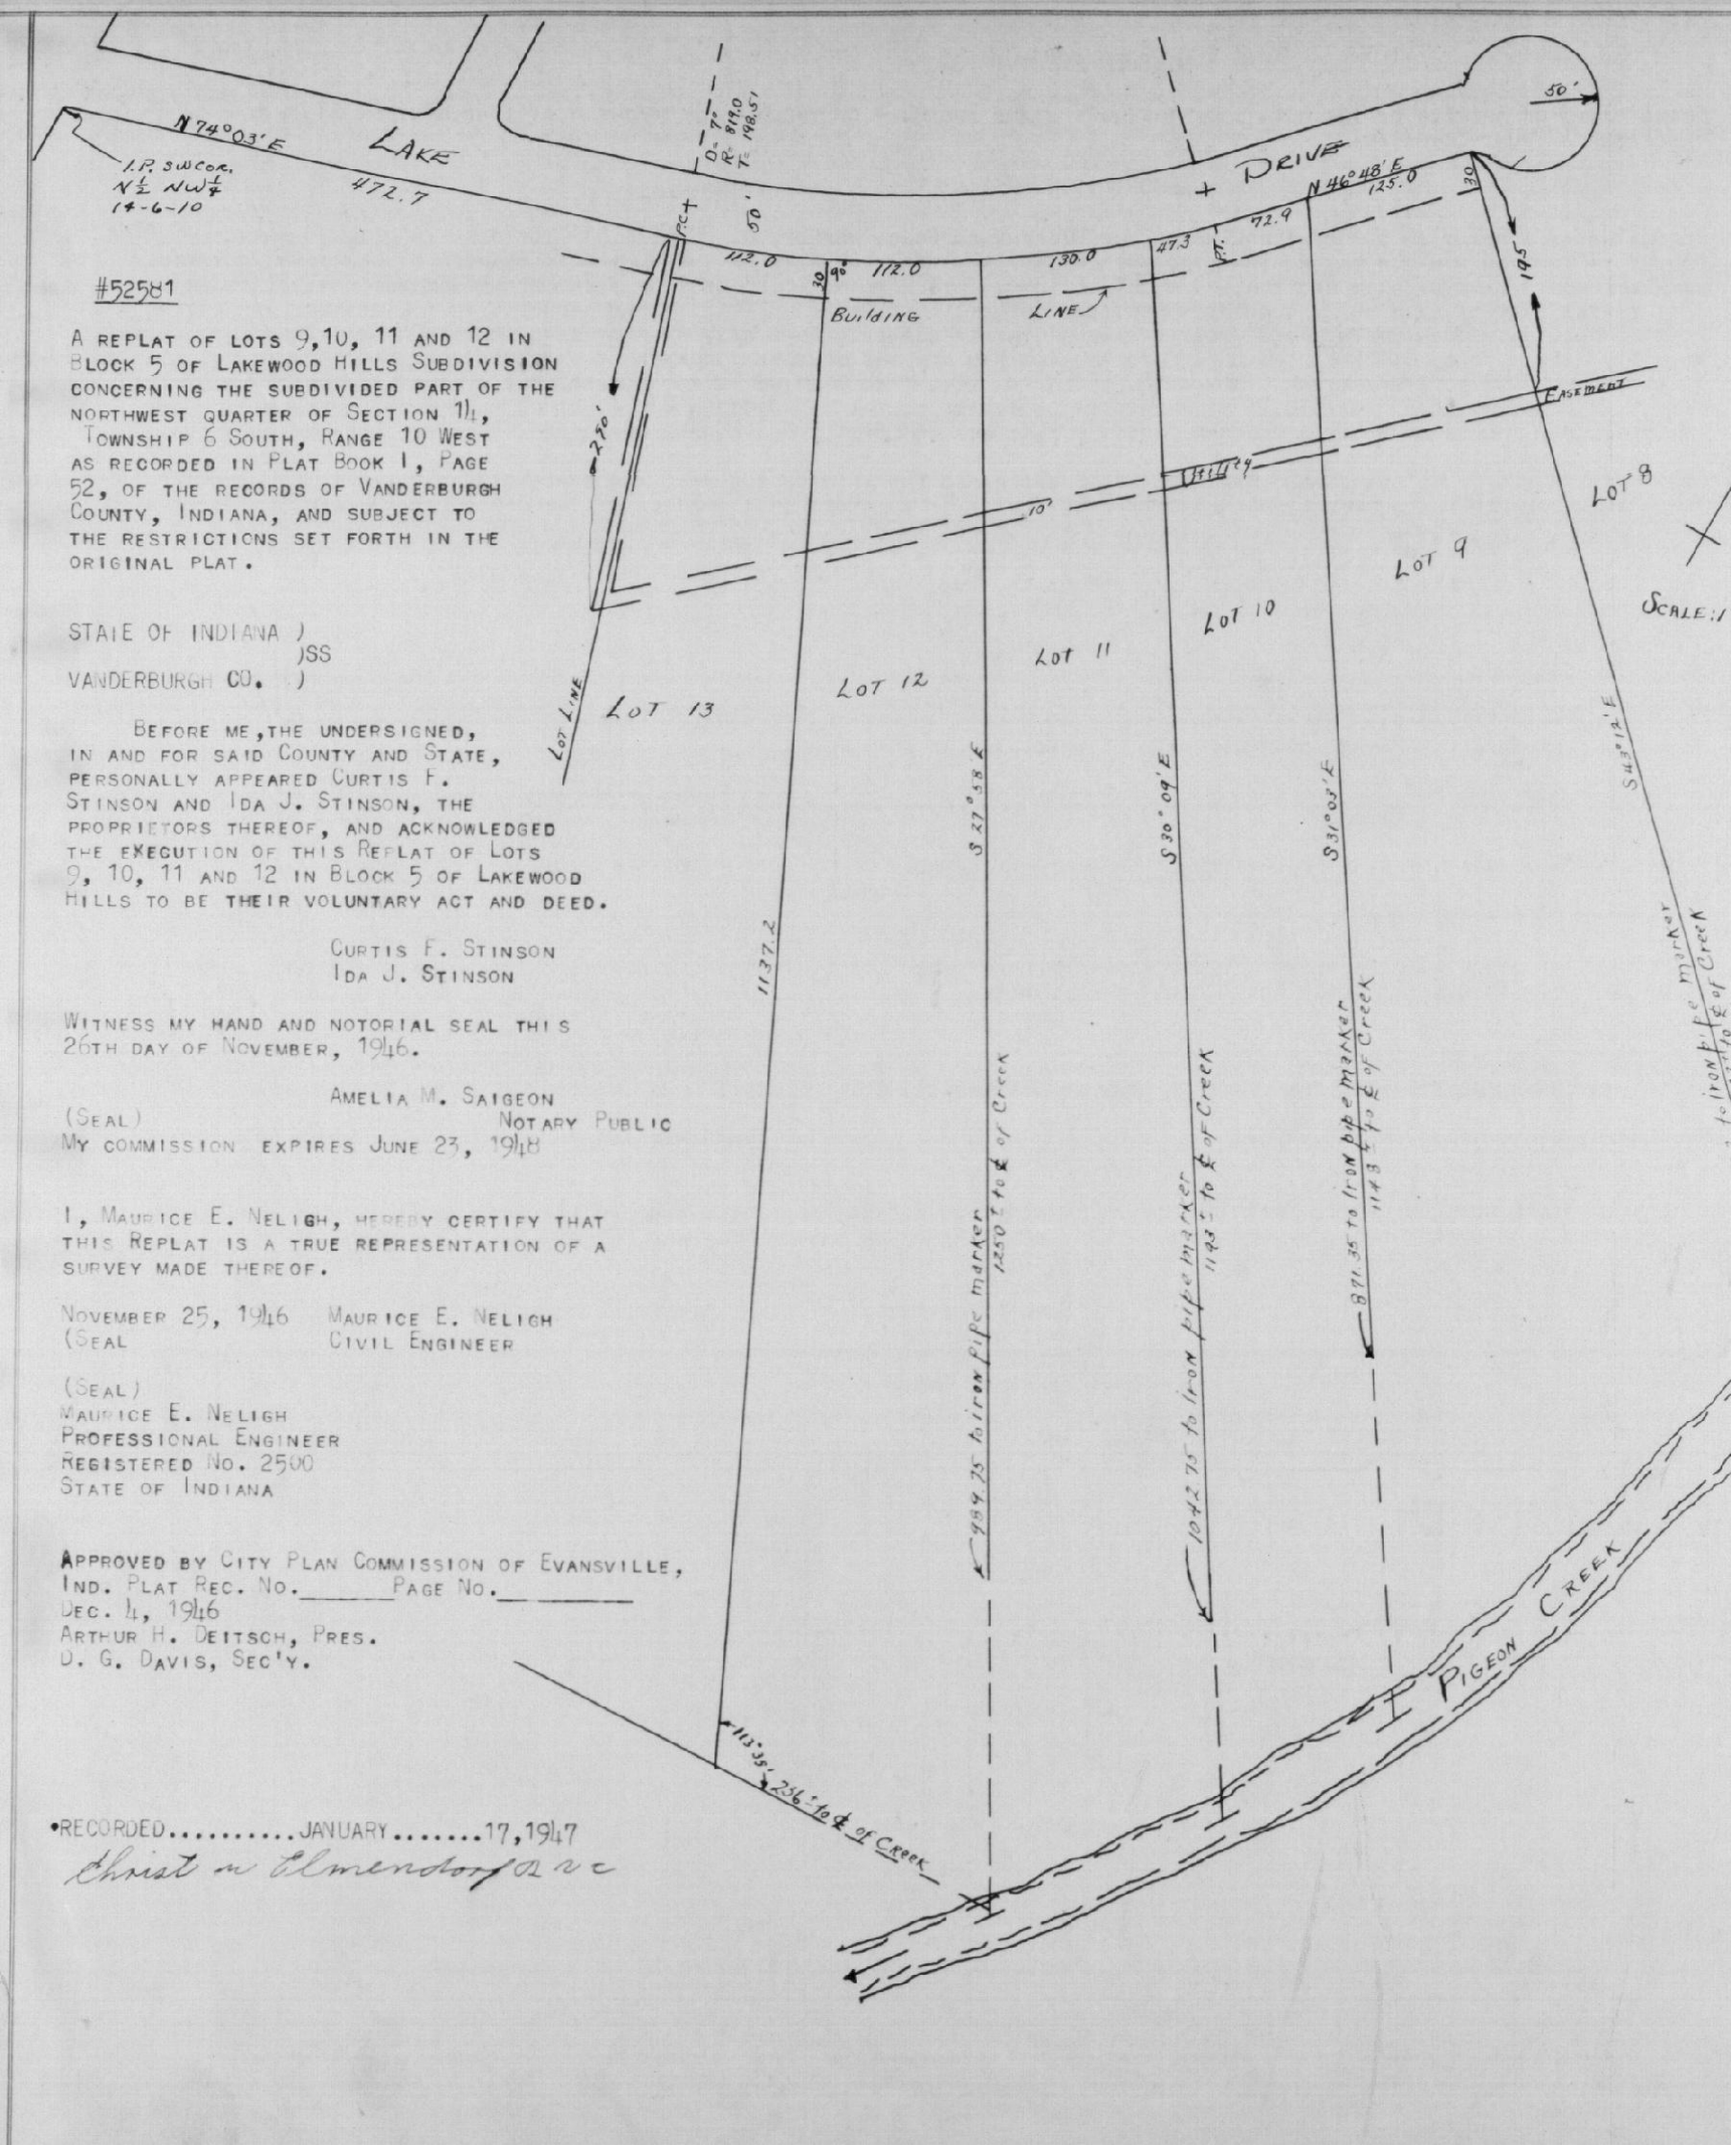

#52581

A REPLAT OF LOTS 9, 10, 11 AND 12 IN BLOCK 5 OF LAKEWOOD HILLS SUBDIVISION CONCERNING THE SUBDIVIDED PART OF THE NORTHWEST QUARTER OF SECTION 14, TOWNSHIP 6 SOUTH, RANGE 10 WEST AS RECORDED IN PLAT BOOK I, PAGE 52, OF THE RECORDS OF VANDERBURGH COUNTY, INDIANA, AND SUBJECT TO THE RESTRICTIONS SET FORTH IN THE ORIGINAL PLAT.

STATE OF INDIANA)
)SS
VANDERBURGH CO.)

BEFORE ME, THE UNDERSIGNED, IN AND FOR SAID COUNTY AND STATE, PERSONALLY APPEARED CURTIS F. STINSON AND IDA J. STINSON, THE PROPRIETORS THEREOF, AND ACKNOWLEDGED THE EXECUTION OF THIS REPLAT OF LOTS 9, 10, 11 AND 12 IN BLOCK 5 OF LAKEWOOD HILLS TO BE THEIR VOLUNTARY ACT AND DEED.

CURTIS F. STINSON
IDA J. STINSON

WITNESS MY HAND AND NOTORIAL SEAL THIS 26TH DAY OF NOVEMBER, 1946.

AMELIA M. SAIGEON
NOTARY PUBLIC

(SEAL)
MY COMMISSION EXPIRES JUNE 23, 1948

I, MAURICE E. NELIGH, HEREBY CERTIFY THAT THIS REPLAT IS A TRUE REPRESENTATION OF A SURVEY MADE THEREOF.

NOVEMBER 25, 1946 MAURICE E. NELIGH
(SEAL CIVIL ENGINEER

(SEAL)
MAURICE E. NELIGH
PROFESSIONAL ENGINEER
REGISTERED NO. 2500
STATE OF INDIANA

APPROVED BY CITY PLAN COMMISSION OF EVANSVILLE, IND. PLAT REC. NO._____ PAGE NO._____
DEC. 4, 1946
ARTHUR H. DEITSCH, PRES.
D. G. DAVIS, SEC'Y.

•RECORDED.....JANUARY.....17, 1947
Christ n Elmendorf Rec