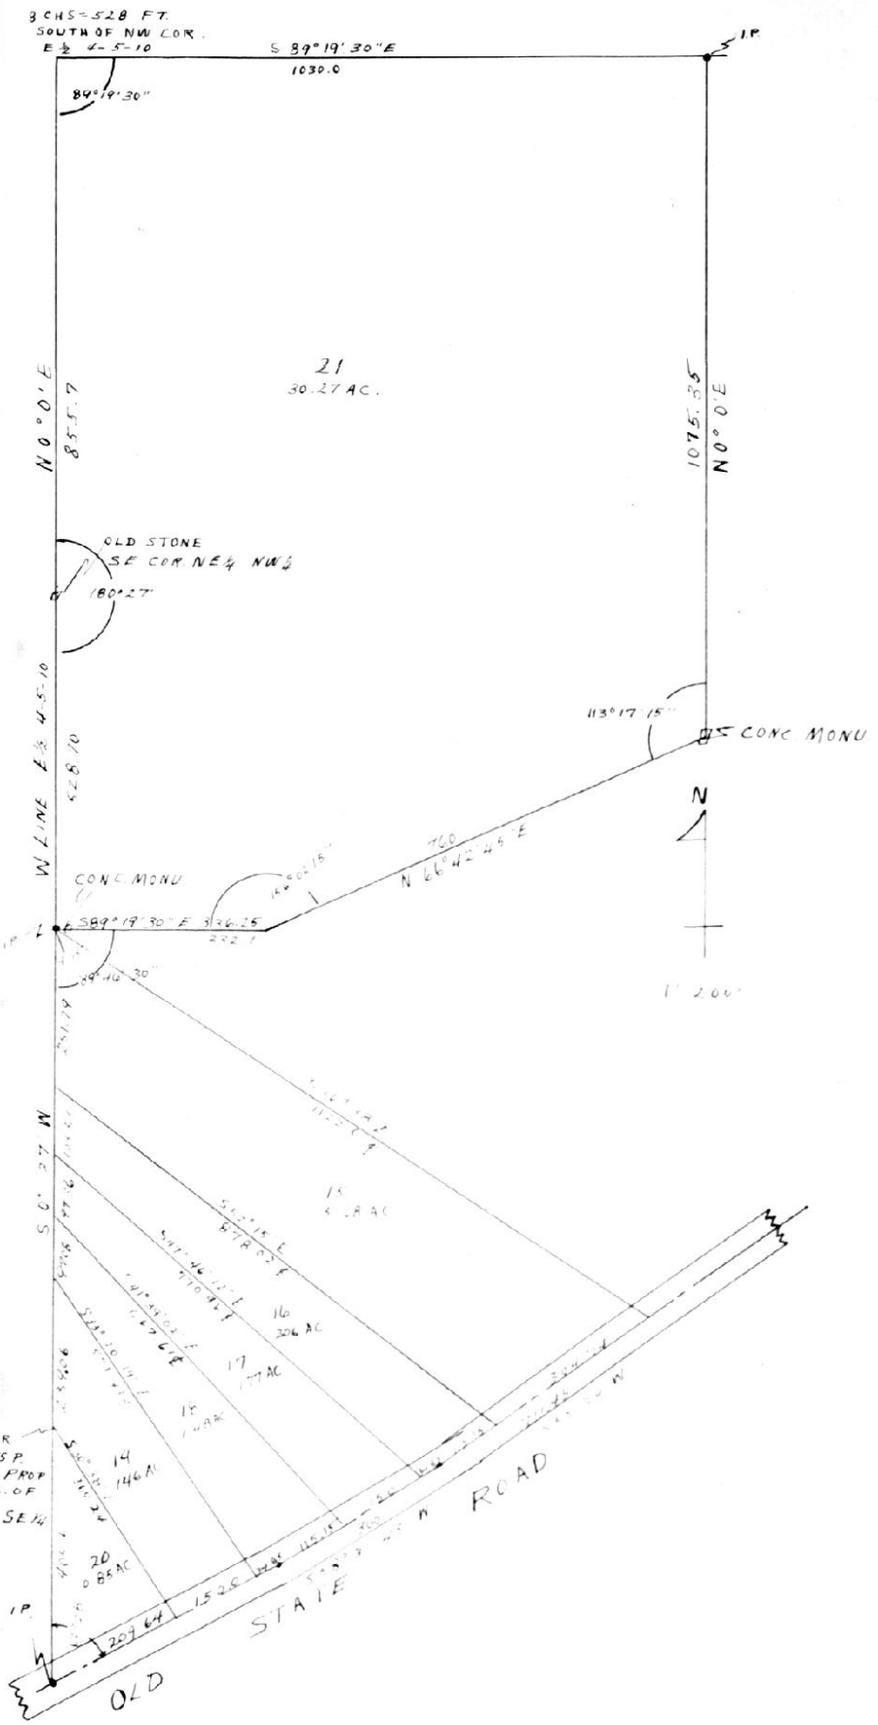


#72915

A PART OF THE EAST ½ OF SECTION 4 5 10

BEGINNING AT AN IRON PIN ON THE WEST LINE OF THE EAST ONE HALF (½) OF SECTION 4 5 10 FIVE HUNDRED TWENTY EIGHT (528 FEET SOUTH OF THE NORTHWEST CORNER THEREOF, THENCE S 89° 19'30" E 1030 FEET, THENCE SOUTH 1075.35 FEET, THENCE S 66° 42' 45" W 760 FEET TO A CONCRETE MONUMENT 4.15 EAST OF THE WEST LINE OF SAID ½ SECTION, THENCE SOUTH 56° 38' EAST 1122 FEET TO THE CENTER OF THE OLD STATE ROAD, THENCE SOUTHWESTERLY ALONG THE CENTER OF SAID ROAD TO ITS INTERSECTION WITH THE WEST LINE OF SAID HALF SECTION, THENCE NORTH ALONG SAID WEST LINE TO THE PLACE OF BEGINNING.

STATE OF INDIANA
SS
COUNTY OF VANDERBURGH

BEFORE ME A NOTARY PUBLIC IN AND FOR SAID COUNTY AND STATE THE UNDERSIGNED PROPERTY OWNERS AND SUBDIVIDORS PERSONALLY APPEARED AND ACKNOWLEDGED THE EXECUTION OF THIS REPLAT.

JOHN C. SCHMITT — JOHN R. CLEMENTS

ANNA L. SCHMITT — CAMILLA CLEMENTS
OWNERS OF LOTS 16, 17, 18, 19 20 — OWNER OF LOT 15

WITNESS MY HAND AND SEAL THIS 7TH OF AUGUST, 1947

(SEAL)

CLARENCE E. NIEDERHAUS
NOTARY PUBLIC

MY COMMISSION EXPIRES JANUARY 1, 1951.

THE UNDERSIGNED CIVIL ENGINEER CERTIFIES THIS PLAT TO BE A TRUE AND CORRECT DRAWING OF A SURVEY MADE IN ACCORDANCE WITH THE DESCRIPTION HEREON.

(SEAL)
RICHARD C. NUSSMEYER
PROFESSIONAL ENGINEER
REGISTERED NO. 9952
STATE OF INDIANA

RICHARD C. NUSSMEYER
RICHARD C. NUSSMEYER
CIVIL ENGINEER
20 SE SECOND ST.
EVANSVILLE, INDIANA

RECORDED.....AUGUST.....7, 1947