LORRAINE PARK SECTION "B"

#78905

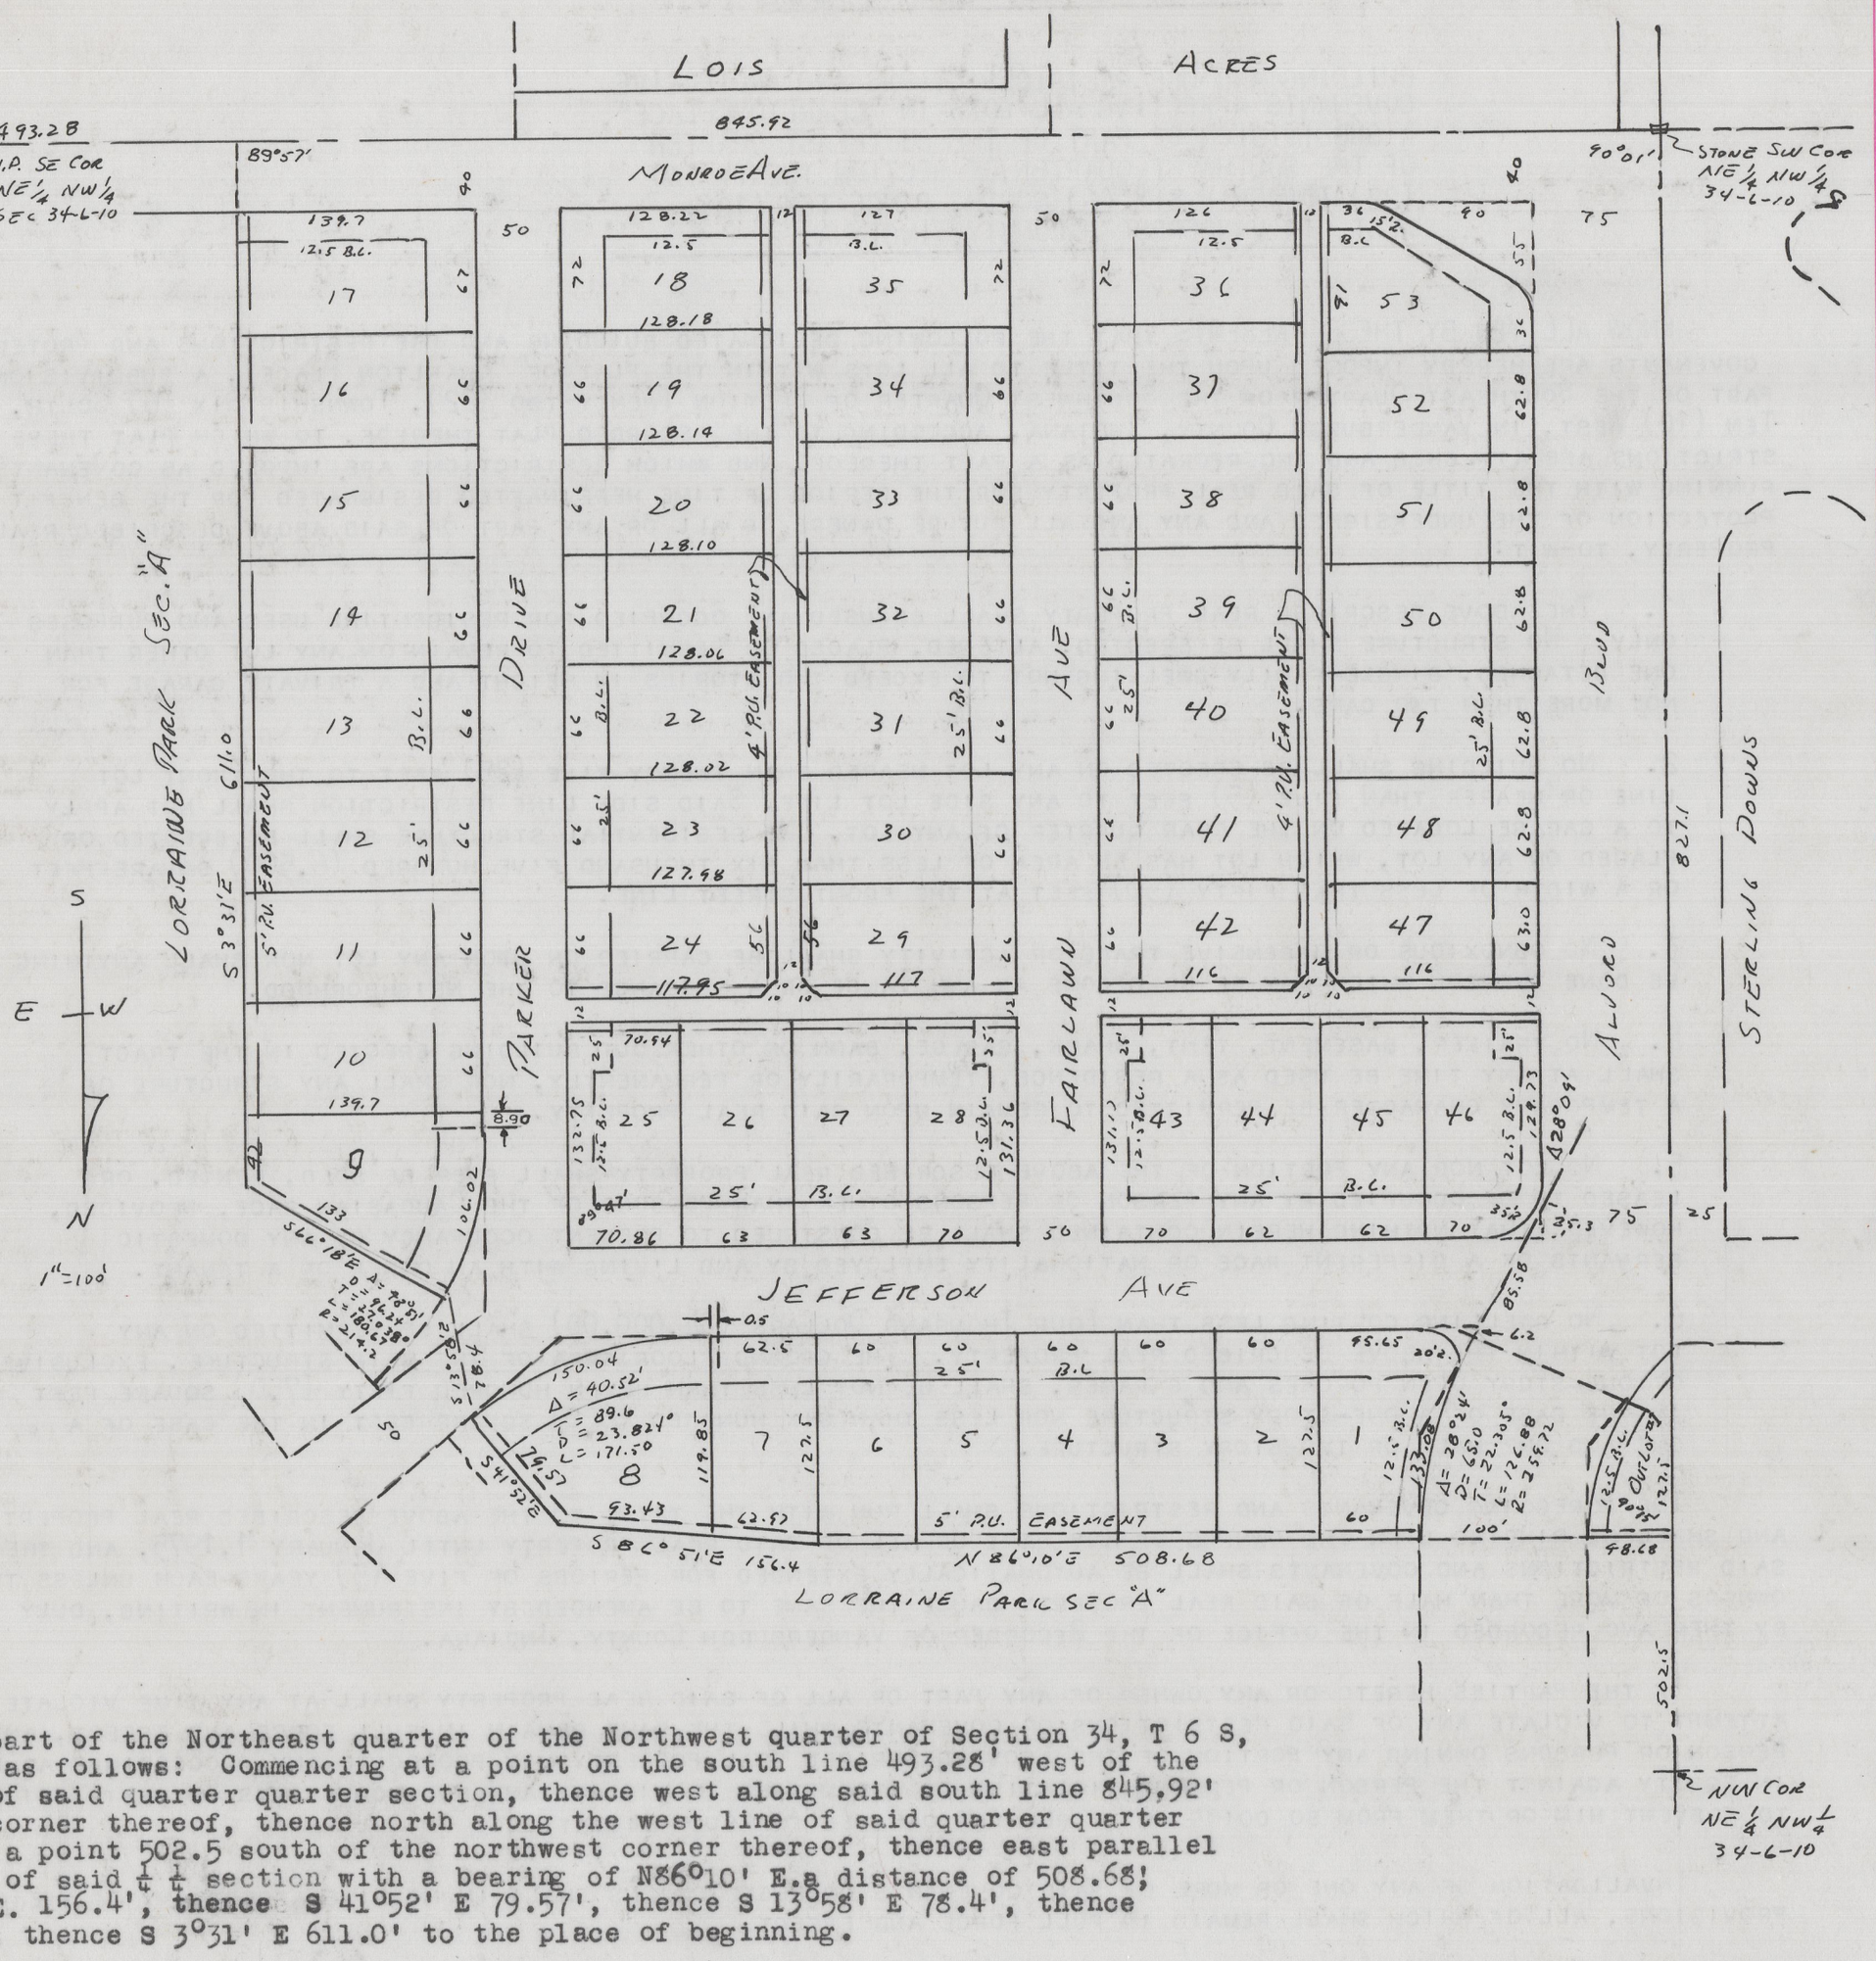

A Subdivision of part of the Northeast quarter of the Northwest quarter of Section 34, T 6 S, R 10 W, described as follows: Commencing at a point on the south line 493.28' west of the southeast corner of said quarter quarter section, thence west along said south line 845.92' to the southwest corner thereof, thence north along the west line of said quarter quarter section 827.1' to a point 502.5 south of the northwest corner thereof, thence east parallel to the north line of said ¼ ¼ section with a bearing of N86°10' E.a distance of 508.68; thence S 86°51' E. 156.4', thence S 41°52' E 79.57', thence S 13°58' E 78.4', thence S 66°18' E 133.0', thence S 3°31' E 611.0' to the place of beginning.

STATE OF INDIANA
S.S.
VANDERBURGH COUNTY

Before me, a notary public in and for said state and county, the undersigned owner and subdivider personally appeared and acknowledged the execution of this plat.

Witness my hand and seal this 5th day of August 1947

(Seal) Wm. J. Emig Notary Public
Wm. J. Emig

My commission expires Feb. 13, 1950

William P. Woods
William P. Woods

The undersigned Civil Engineer and Land Surveyor hereby certify that the above plat is a correct drawing according to the above description.

(Seal)
Charles E. Day
Professional Engineer
Registered No. 2060
State of Indiana

Charles E. Day
Charles E. Day

Leo V. Weiss
Leo V. Weiss

(Seal)
Leo V. Weiss
Land Surveyor
Registered No. 3146
State of Indiana

Approved by City Plan Commission of
Evansville, Ind. Plat Rec. No._____
Page No._____
Aug. 6, 1947
Arthur H. Deitsch, Pres.
R. G. Nussmeyer, Sec'y