
RUDIN'S ADDITION

#5313

SECTION "B"

A Subdivision of part of the North half of the Northwest quarter of the Southwest quarter of Section 34-6-10 described as follows:- Commencing at a point on the south line of Covert Avenue, 90.17 feet south of tand 186.0 feet east of the Northwest corner thereof, thence east on the south line of Covert Avenue 1152.94 to a point on the east line of said half, quarter, quarter section 85.0 feet south of the northeast corner thereof, thence south along said east line 142.67 feet, thence west 1152.53 to a point 130.51 feet south of the place of beginning, thence north and parallel to the west line of said half, quarter, quarter section 130.51 feet to the place of beginning.

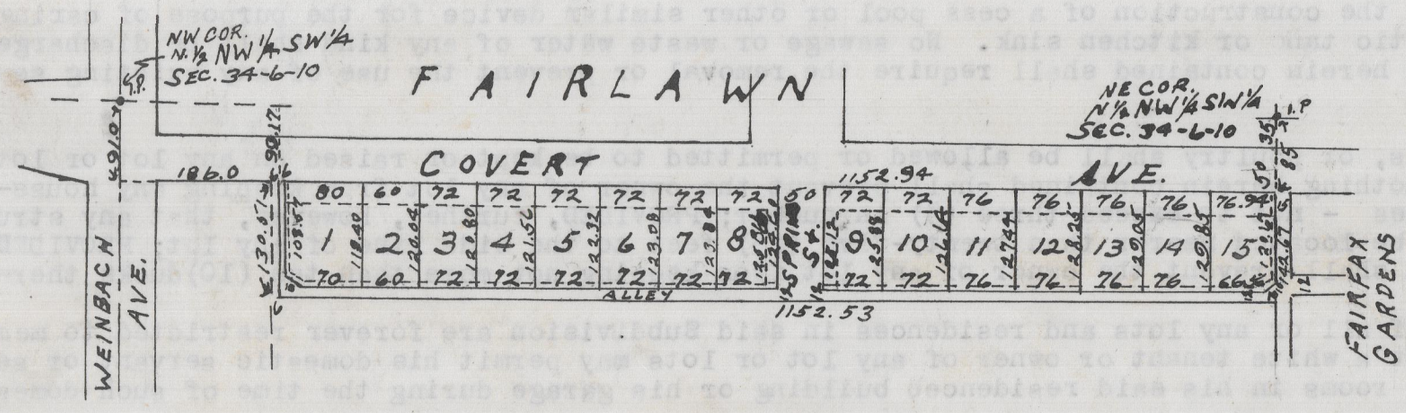

STATE OF INDIANA)
VANDERBURGH COUNTY) S.S.

Before me, a notary public in and for said state and county, the undersigned owner and subdivider personally appeared and acknowledged the exeuction of this plat.

George Rudin
George Rudin

Edna Rudin
Edna Rudin

Witness my hand and seal this 12 day of May 1948.

(Seal) My commission expires January 16, 1951

Lilybell M. Day
Lilybell M. Day

The undersigned Civil Engineer and land surveyor hereby certify that the above plat is a correct survey made according to the above description.

Approved by Vanderburgh County Plan Commission
Al. Denninger Pres.
Clarence J. Wolf Sec'y.
Date June 14, 1948

(Seal)
Charles E. Day
Professional Engineer
Registered No. 2060
State of Indiana

Charles E. Day
Charles E. Day

Leo V. Weiss
Leo V. Weiss

(Seal)
Leo V. Weiss
Land Surveyor
Registered No. 3146
State of Indiana

RECORDED.....JUNE.....28,1948

Christ n Elmendorf R vc