PLAT OF C.B. and C. SUBDIVISION

C. B. & C. SUBDIVISION

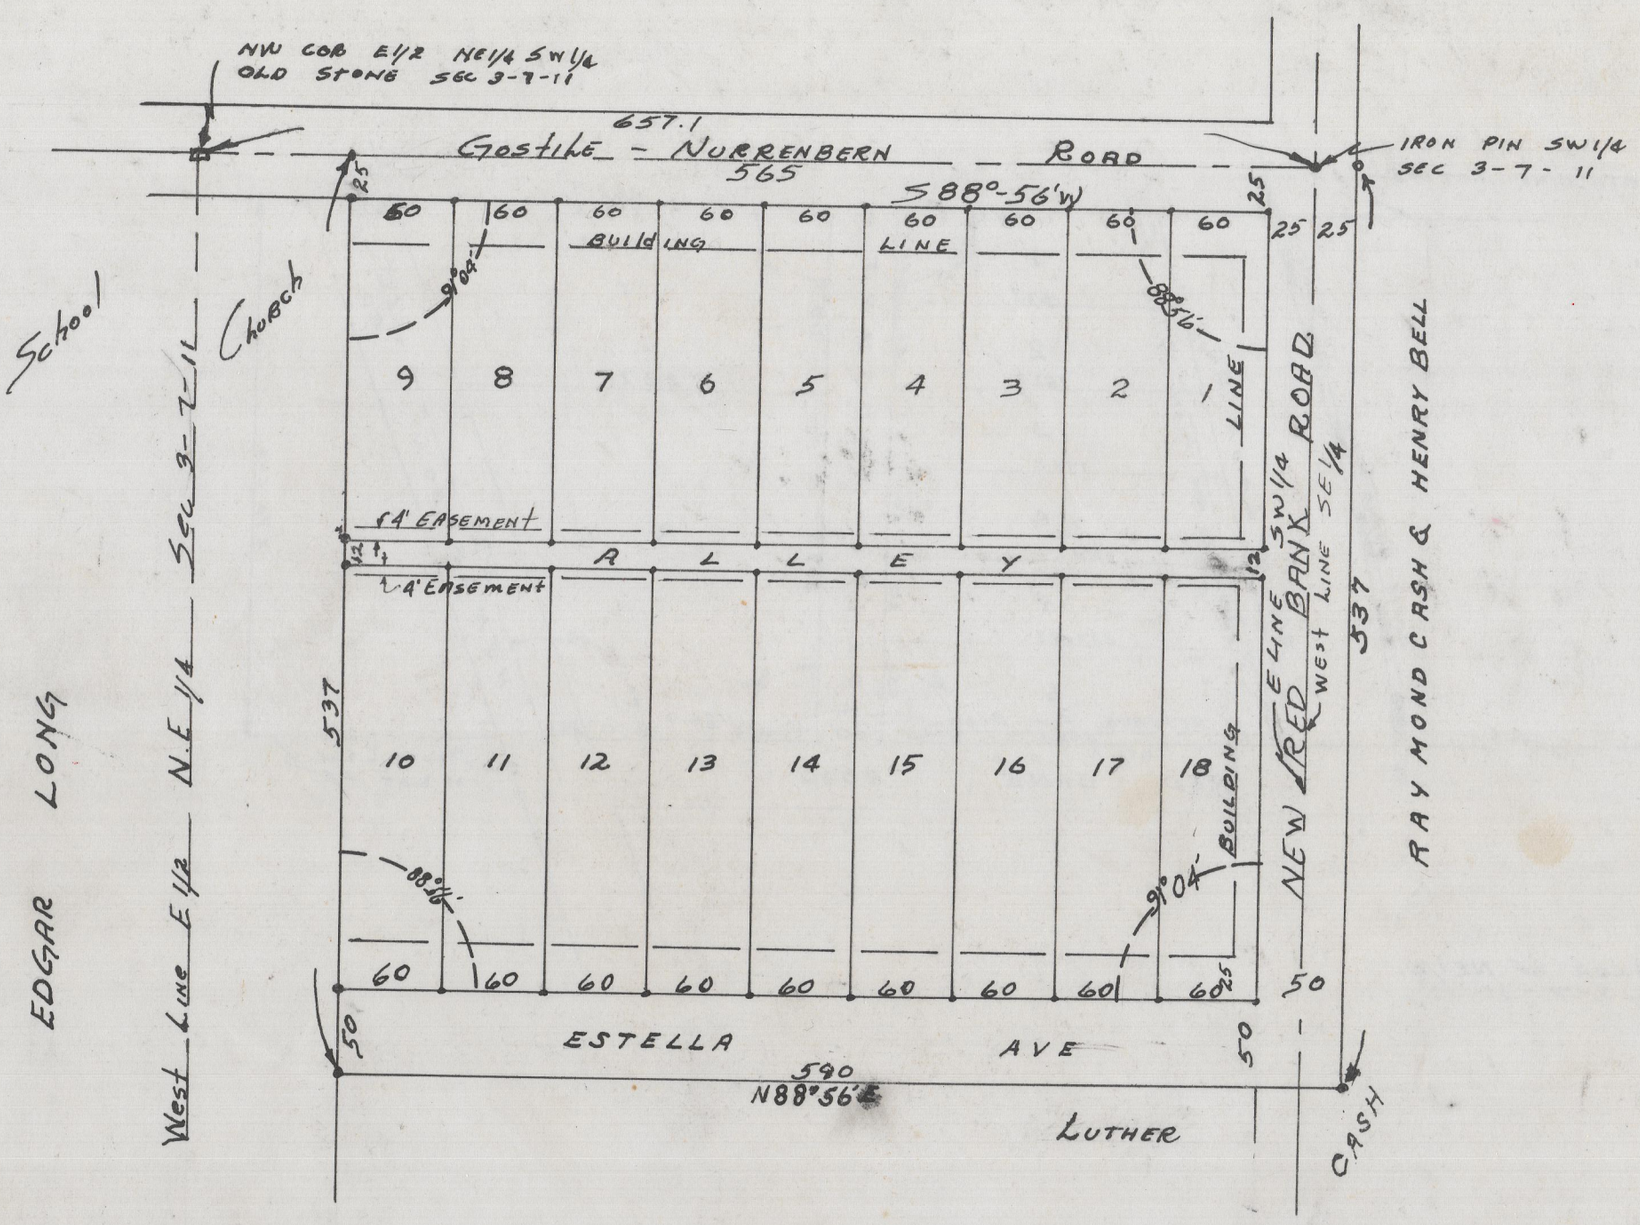

#5425

Plat of C. B. and C. Subdivision of part of the East ½ of the North East ¼ of the South West ¼ of Section 3, Township 7 South, Range 11 West, described as follows to-wit, (also 25 feet east of and adjoining above description) Commencing at the North East corner of said ¼ Section, thence South 88°56' west along the north line of said ¼ Section 565 feet, thence South and parallel with the east line of said ¼ section 537 feet to the South line of Estella Avenue, thence North 88°56' East along said South line 590 feet to the East line of New Red Bank Road, thence North 537 feet, thence South 88°56' West along the North line of said ¼ section extended 25 feet to the place of beginning. Names of streets, numbers and dimmensions of lots, widths of streets alleys and easements are as shown. Signed by Proprietors:

Luther Cash
Luther Cash

Raymond Cash
Raymond Cash

Henry V. Bell
Henry V. Bell

STATE OF INDIANA)
) S.S.
VANDERBURGH COUNTY)

Before me, a notary public in and for said county and State personally appeared Luther Cash, Raymond Cash and Henry V. Bell the proprietors thereof and acknowledged the execution of this plat.
Witness my hand and notorial seal this 11th day of June 1948.
(Seal)
My commission expires the 1st day of March 1951

Minnie M. Henrich
Minnie M. Henrich
Notary Public

The undersigned Civil Engineer and Surveyor hereby certifies that this plat is a correct drawing of a survey made according to the above description.

W. Mack Saunders
W. Mack Saunders

(Seal)
W. Mack Saunders
Professional Engineer
Registered No. #1072
State of Indiana

Approved by Vanderburgh County Plan Commission
Al. Denninger ,Pres.
Clarence J. Wolf, Secy.
Date June 14, 1948

W. Mack Saunders
Civil Engr. & Surveyor
May 26th, 1948

RECORDED.....JUNE.....29,1948

Christine Elmendorf R V C