FARRAR SUB

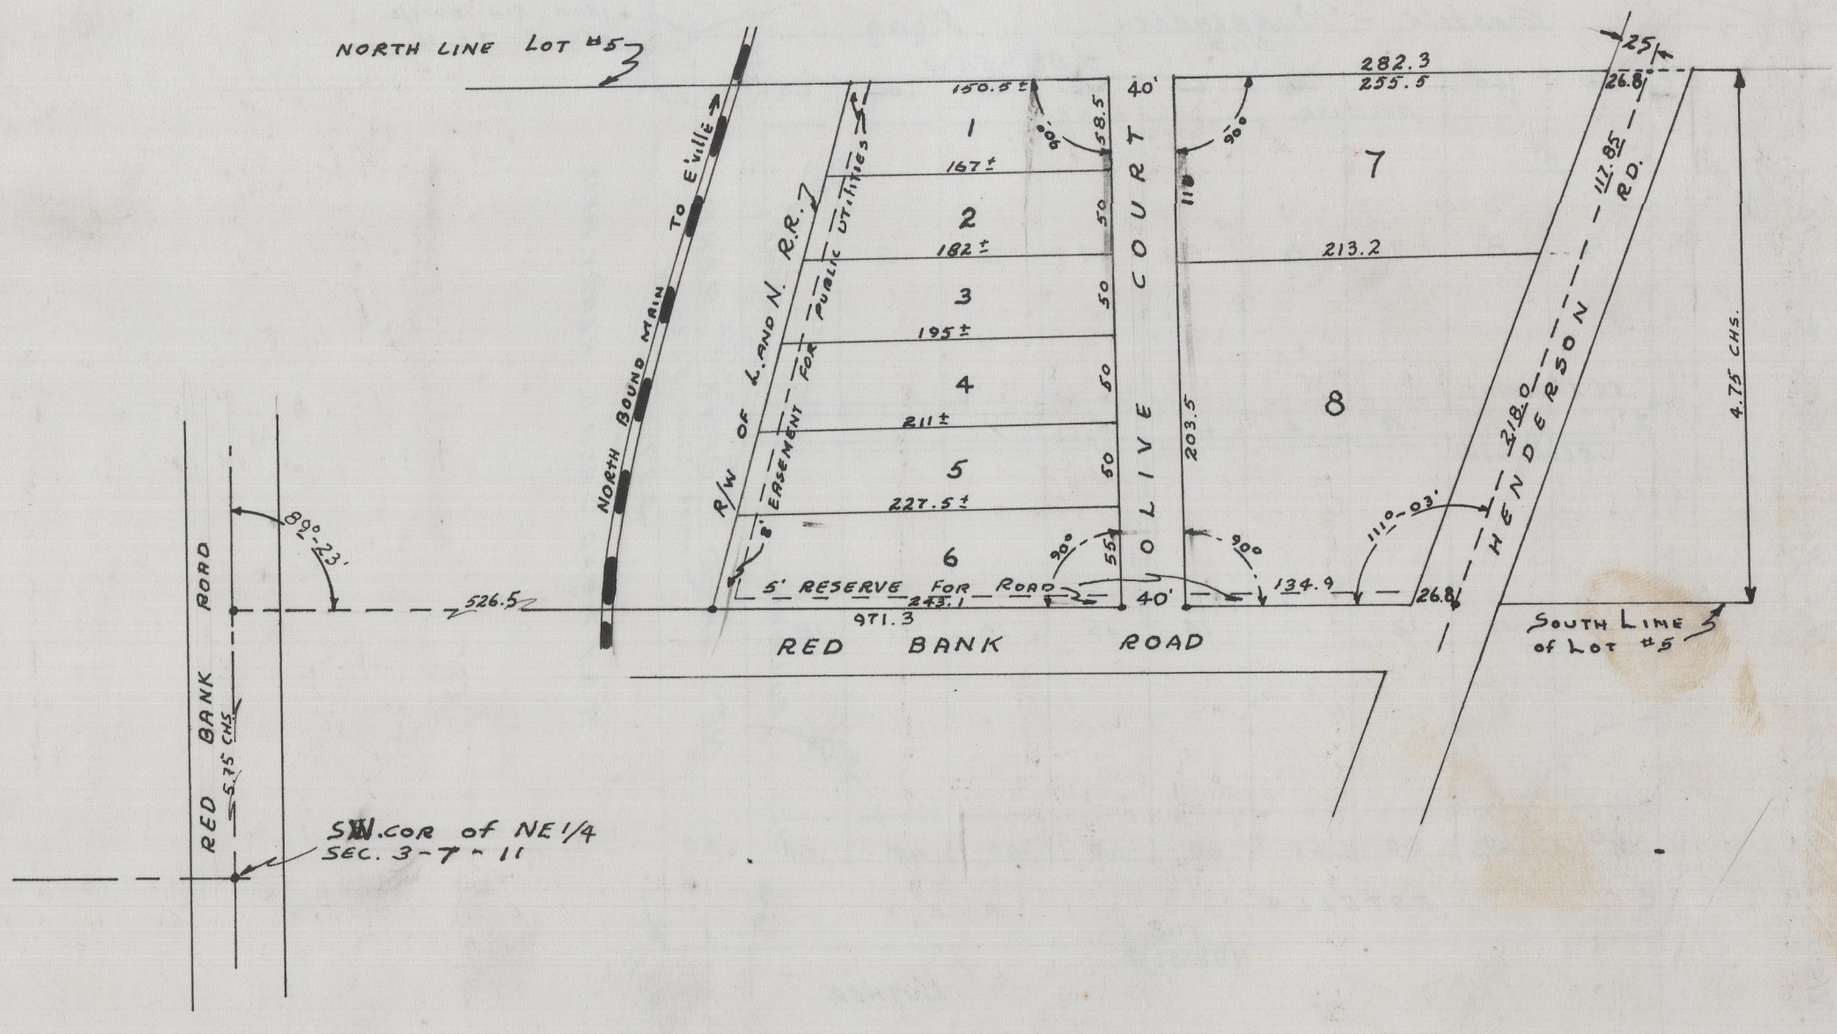

#6781

Lot five (5) in Subdivision of the south half of the northeast quarter of Section three (3), Township seven (7) south, Range eleven (11) west, according to the plat recorded in Order Book 3, Page 364, and being all that part of said Lot lying west of the middle of the Henderson Road, and east of the r/w of the Henderson Bridge Company Railway, containing four (4) acres, more or less, and lying in Vanderburgh County, Indiana, as recorded in Deed Record 262, Page 534.

STATE OF INDIANA)
) SS.
VANDERBURGH COUNTY)

Before me a notary public in and for said State and County, the undersigned property owner personally appeared and acknowledge the execution of this plat.

Lowell E. Farrar
Lowell E. Farrar

Olive L. Farrar
Olive L. Farrar

Witness my hand and seal this 12 day of July 1948

(Seal) Eloise Elmendorf nee Brown
Eloise Elmendorf nee Brown Notary Public

My commission expires Oct. 20, 1950

The undersigned Civil Engineer and Surveyor hereby certifies that the above plat is a correct drawing of a survey made according to the above description.

(Seal) Clarence W. Deeg
Clarence W. Deeg
Professional Engineer
Registered No.1916
State of Indiana

Approved by County Plan Commission of
Vanderburgh County, Indiana
Plat Rec. No. ___ Page No. ____
Jul. 12, 1948
Al. Denninger, Pres.
Clarence J. Wolf, Sec'y.

• RECORDED.....JULY.....13,1948
Christ n Elmendorf rec