HARRELL PLACE

#18812

A SUBDIVISION OF PART OF THE NORTHEAST QUARTER OF THE NORTHWEST QUARTER OF SECTION THIRTY-FIVE (35), TOWN SIX (6) SOUTH, RANGE TEN (10) WEST, DESCRIBED AS FOLLOWS:

COMMENCING AT THE NORTHEAST CORNER THEREOF RUNNING THENCE WEST 517.63 FEET ALONG THE NORTH LINE OF SAID QUARTER QUARTER THENCE SOUTH 220 FEET, THENCE WEST 140.47 FT, THENCE SOUTH TO THE SOUTH LINE OF SAID QUARTER QUARTER, THENCE EAST 657.1 FEET ALONG THE SOUTH LINE OF SAID QUARTER QUARTER TO THE SOUTHEAST CORNER THEREOF, THENCE NORTH ALONG THE EAST LINE OF SAID QUARTER QUARTER TO THE POINT OF BEGINNING AND CONTAINING EIGHTEEN ACRES MORE OR LESS.

STATE OF INDIANA PROPERTY

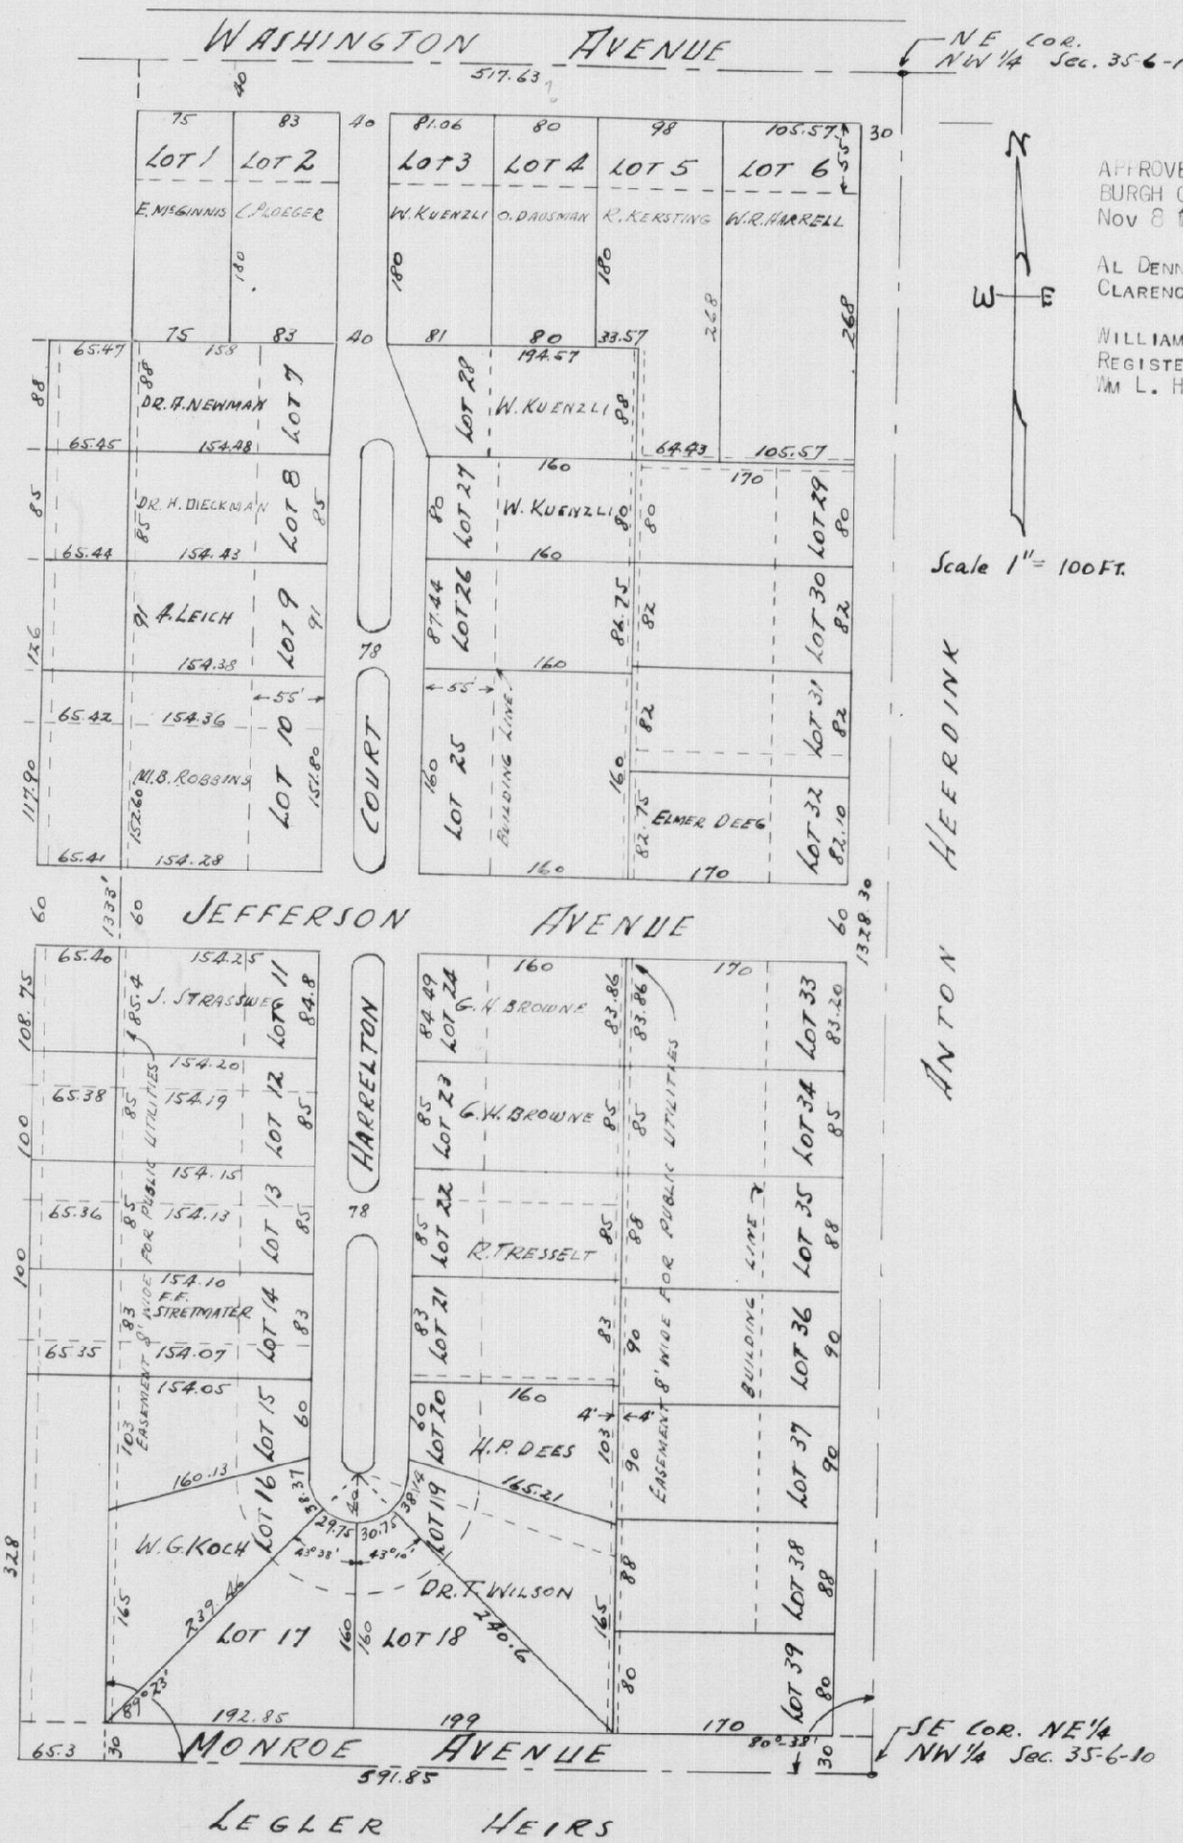

APPROVED BY COUNTY PLAN COMMISSION OF V... BURGH COUNTY, INDIANA PLAT REC. No. ... Nov 8 1948.

AL DENNINGER, PRES.
CLARENCE J. WOLF, SEC'Y

WILLIAM L. HITCH PROFESSIONAL ENGINEER
REGISTERED No. 165 STATE OF INDIANA
WM L. HITCH.

Scale 1" = 100 FT.