PLAT OF THE RE-SUBDIVISION OF LOTS 1 to 12 INCLUSIVE IN HAHN'S SUBDIVISION

#22493

DESCRIBED AS FOLLOWS:
COMMENCING AT THE SOUTH WEST CORNER OF SECTION 12, TOWNSHIP 6 SOUTH, RANGE 11 WEST; THENCE NORTH ALONG THE WEST LINE OF SAID SECTION 1317.8 FEET THENCE EAST ALONG THE NORTH LINE OF THE SW¼ OF THE SOUTH WEST ¼ OF SAID SEC. 289 FEET, THENCE SOUTH 1319.52 FEET TO THE SOUTH LINE OF SAID SECTION, THENCE WEST ALONG SAID SOUTH LINE 289 FEET TO THE PLACE OF BEGINNING.

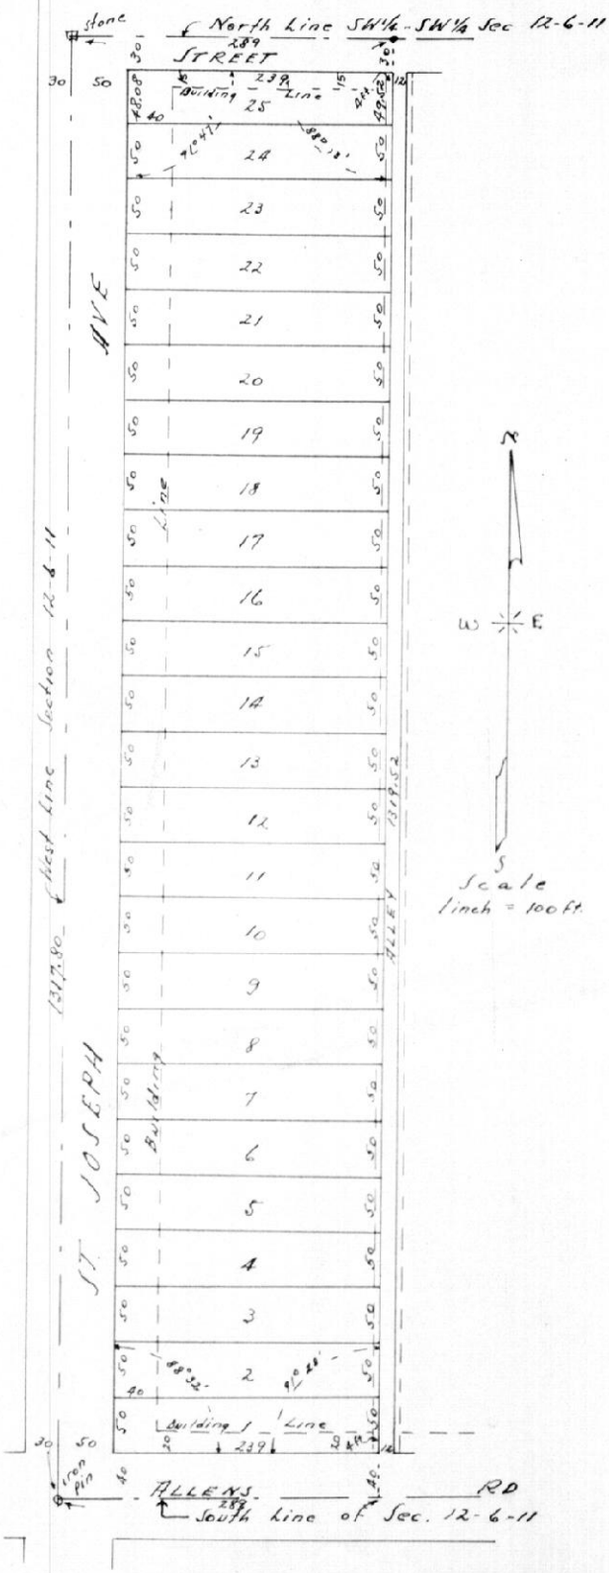

SIGNED BY PROPRIETORS

KENNETH H. HAHN
KENNETH H. HAHN
ELIZABETH J. HAHN
ELIZABETH J. HAHN

STATE OF INDIANA)
VANDERBURGH COUNTY) SS:

BEFORE ME A NOTARY PUBLIC IN AND FOR SAID COUNTY AND STATE PERSONALLY APPEARED KENNETH H. HAHN AND ELIZABETH J. HAHN THE PROPRIETORS THERE OF AND ACKNOWLEDGED THE EXECUTION OF THIS PLAT.

WITNESS MY HAND AND NOTARIAL SEAL THIS 18TH DAY OF DECEMBER 1948.

MY COMMISSION EXPIRES THE 20TH DAY OF JUNE, 1950

LEONA E. SCHMIDT (SEAL)
LEONA E. SCHMIDT

THE UNDERSIGNED CIVIL ENGINEER HEREBY CERTIFIES THAT THE ABOVE PLAT IS A CORRECT DRAWING OF A SURVEY MADE ACCORDING TO THE ABOVE DESCRIPTION.

W. MACK SAUNDERS

W. MACK SAUNDERS PROFESSIONAL ENGINEER
REGISTERED NO. 972 STATE OF INDIANA

APPROVED BY COUNTY PLAN COMMISSION OF VANDERBURGH COUNTY, INDIANA PLAT REC. No.
PAGE No. DEC 13 1948
AL DENNINGER, PRES.
CLARENCE J. WOLF, SEC'Y

• RECORDED .....DECEMBER 18.....1948.
Christ w Elmendorf rec