PINE RIDGE

A SUBDIVISION OF A PART OF THE NE ¼ OF THE SW ¼ OF SECTION 32-TWSP 6S-RANGE 11 WEST COUNTY OF VANDERBURGH INDIANA

nning at a point in the East line of said ¼ ¼ section 250 feet South of the Northeast corner thereof, thence South along line 617.7 Feet thence S 87°-30'W and being parallel to the North line of said ¼ ¼ Section 547.22 Feet thence N 1°-01'W thence N 61°-19'E 630 Feet to the place of Beginning.

NDIANA)
VANDERBURGH) SS:

e me a Notary Public in and for said County and State, the undersigned owners and subdividors personally appeared and ed the execution of this plat.

William P. Woods
William P. Woods

Hand and Seal this 23rd day of April 1949
ion Expires January 15-1953
lic Helen Peva
Helen Peva (SEAL)

igned Civil Engineer certifies this plat to be a true and correct a survey made in accordance with the discription here on.

Richard G. Nussmeyer April 20, 1949
Richard G. Nussmeyer
Civil Engineer
20 SE Second St. -Evansville, Ind.

Nussmeyer Registered Professional Engineer
tate Of Indiana

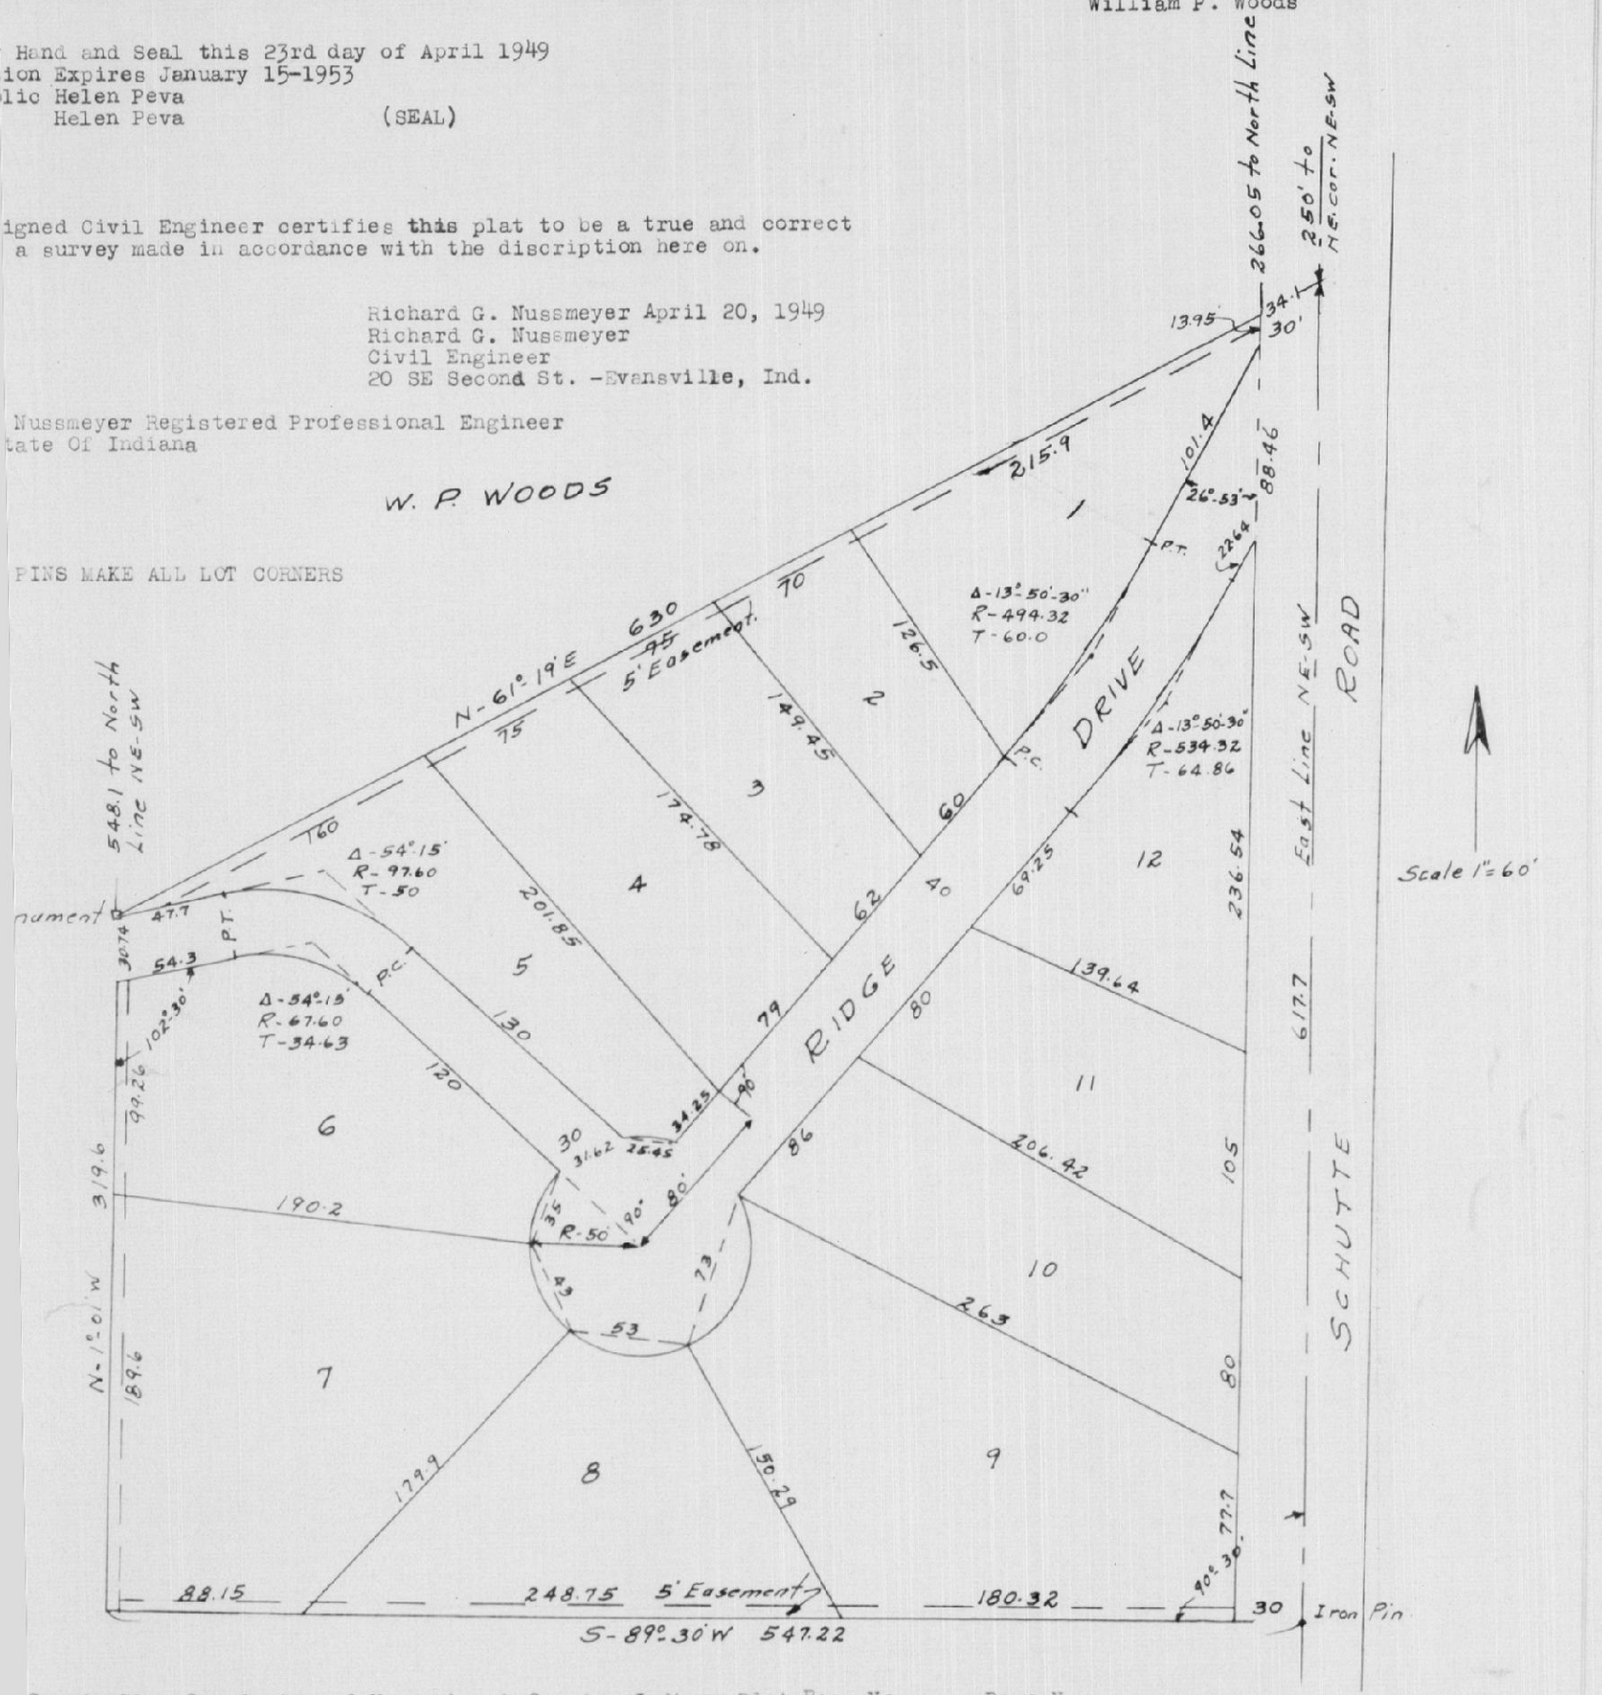

County Plan Commission of Vanderburgh County, Indiana Plat Rec. No. Page No.

pres.
Wolf Sec'y

. .APRIL 29.....1949.

Elmendorf & Co